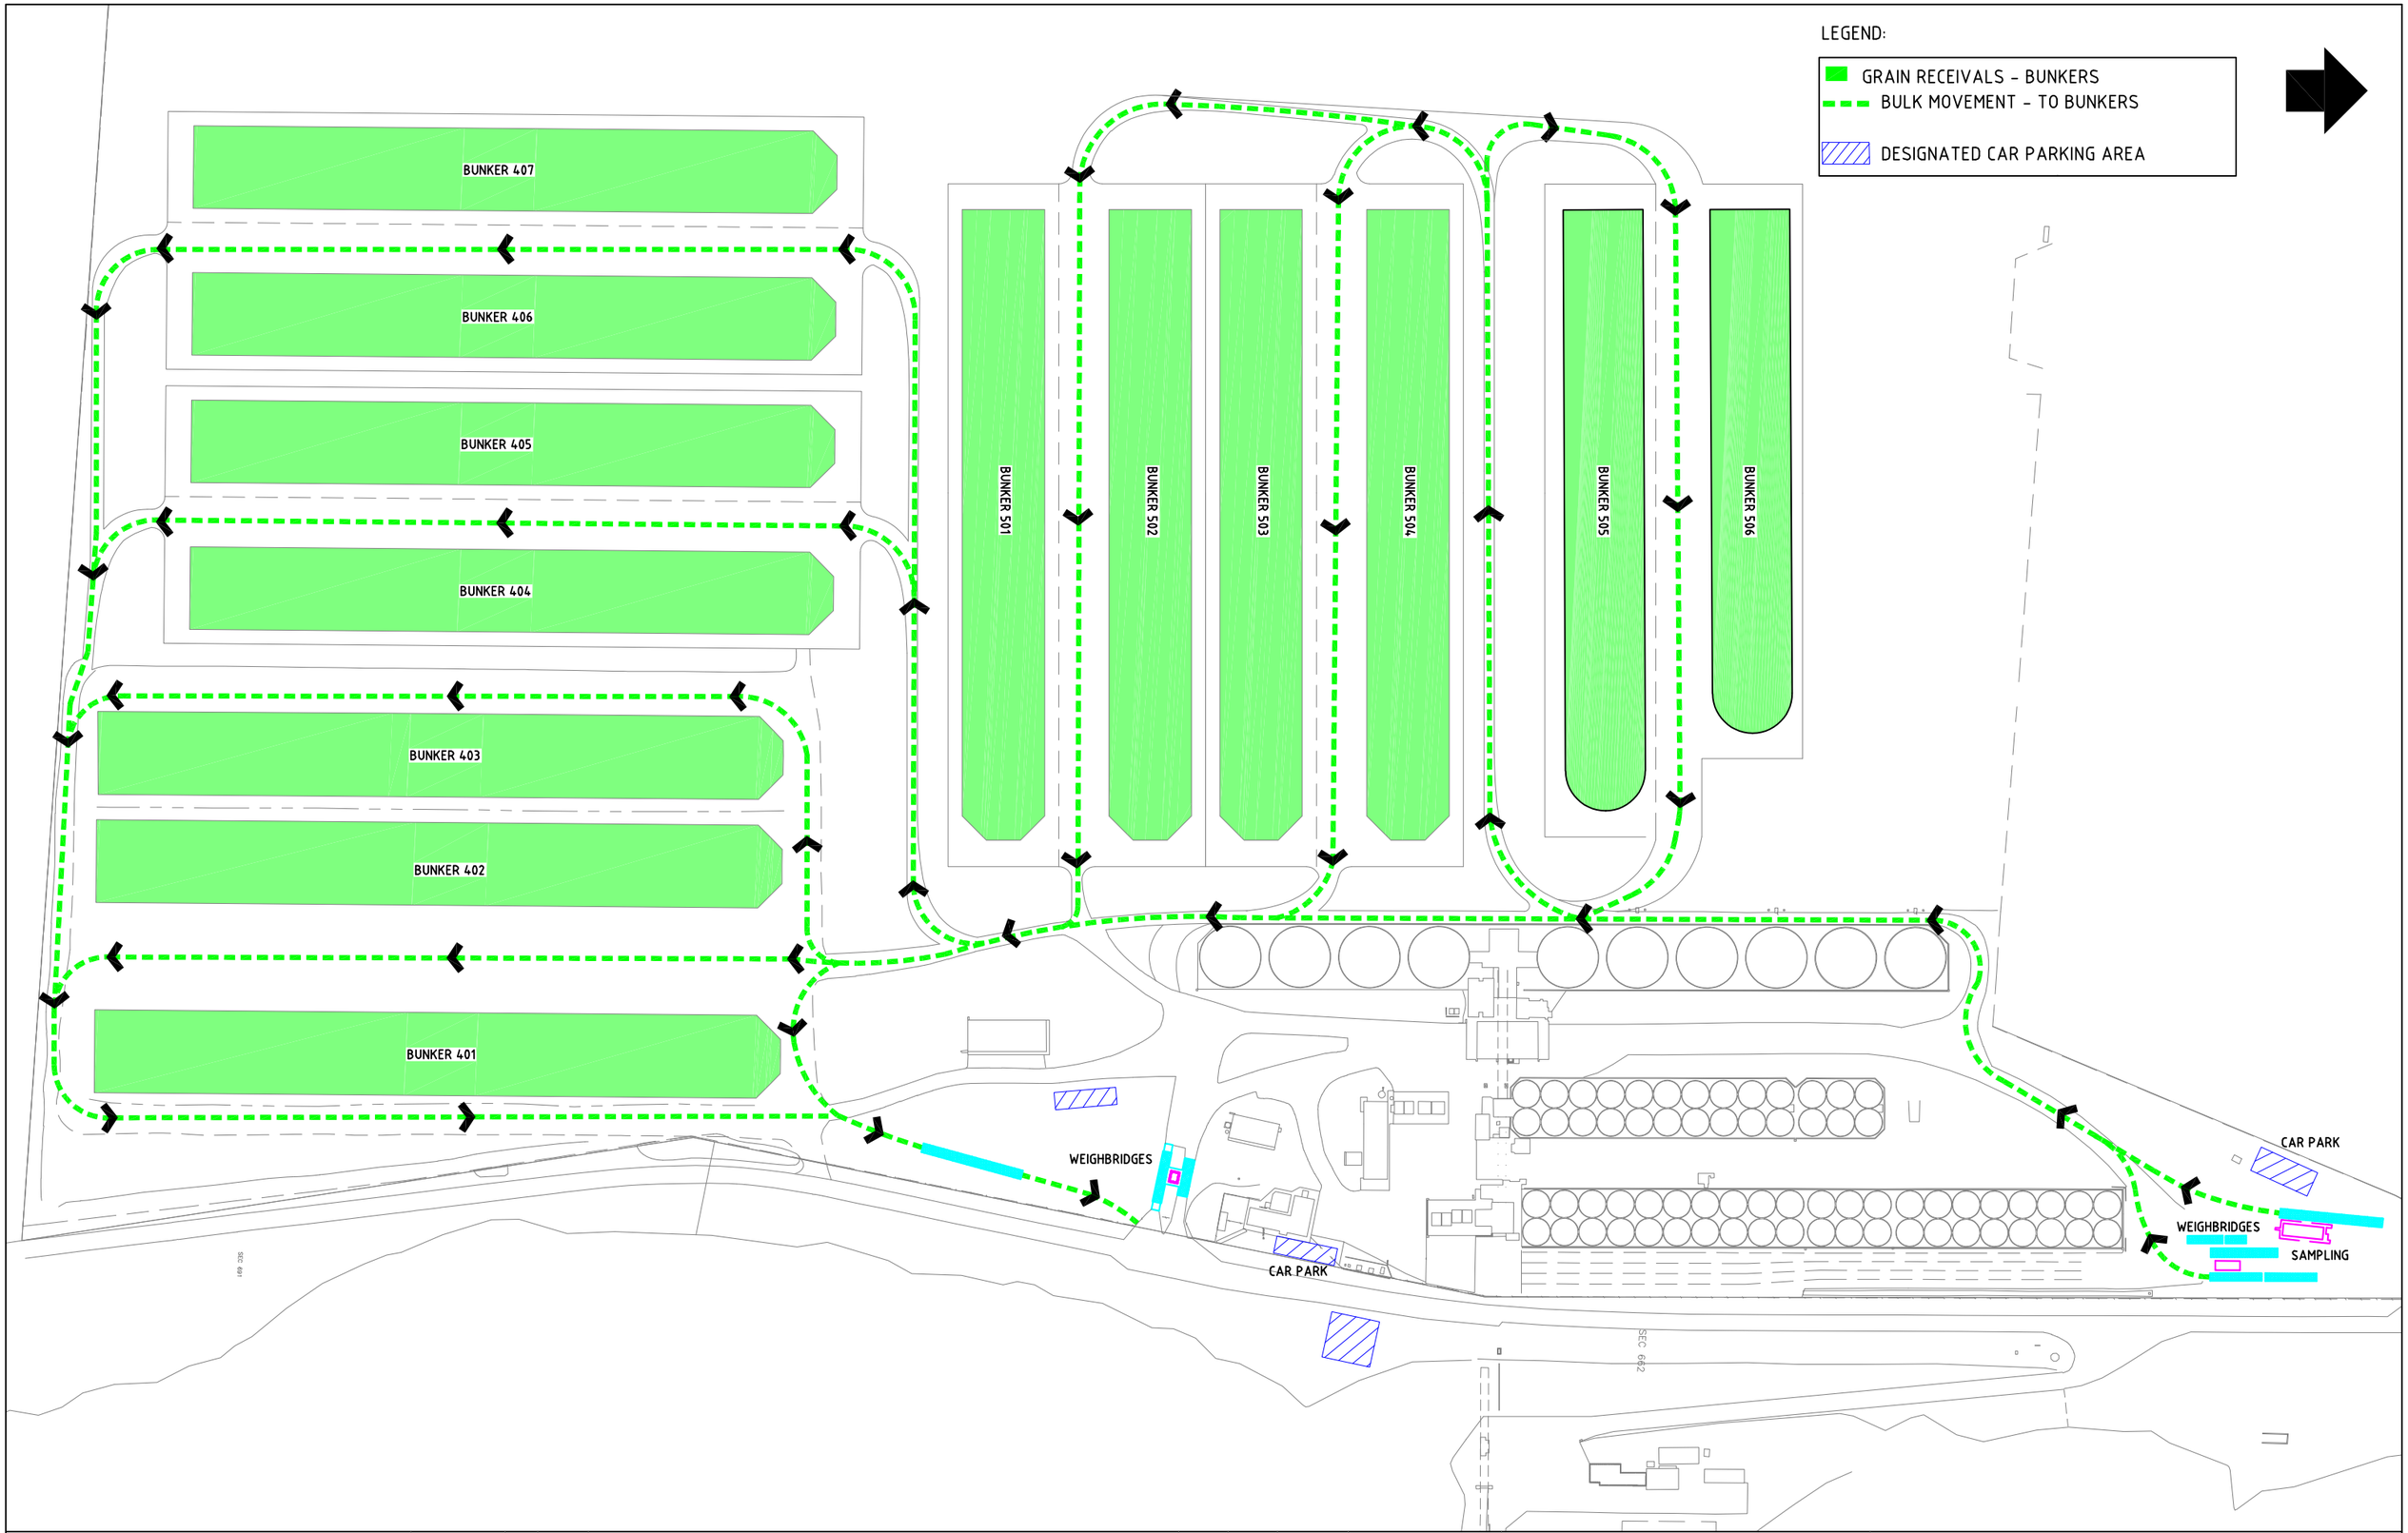

DRAWING TITLE	DWG NO	ISSUE	ISSUE	REVISION	BY	AUTH	DATE
			G	BUNKER 505-506 REVISED TRAFFIC FLOW	JSZ		13/11/25
			F	INWARDS & OUTWARDS WEIGHBRIDGES, TRAFFIC PATHS	JWS		12/01/23
			E	NEW BUNKERS 505-6, OUTWARD WEIGHBRIDGE	JWS		12/01/23
			D	UPDATED CAR PARKING LOCATIONS	TMB		12/12/22
			C	ADDED TEMPORARY HARVEST ACCOMMODATION	TMB		23/06/22
			B	UPDATE TITLE BLOCK	TMB		13.04.21
REFERENCE DRAWINGS							

COPYRIGHT
THIS DRAWING SHALL NOT BE USED FOR MANUFACTURE, PRODUCTION, PROCUREMENT OR BE COPIED WITHOUT THE WRITTEN PERMISSION OF BUNGE.

BUNGE

PO Box 1169 Adelaide SA 5001
Phone: (08) 8304 5000
www.bunge.com.au

VITERRA TERMINAL STORAGE
PORT GILES BUNKER SITE
TRAFFIC MANAGEMENT PLAN

DATE	08/12/11	DRN TMB	PROJ APP	DRAWING No	ISSUE
SCALE	NTS	JOB No		P-GIL-0043	G

BUNGE ENGINEERING & MAINTENANCE SERVICES - Ph: 8304 5000 A1