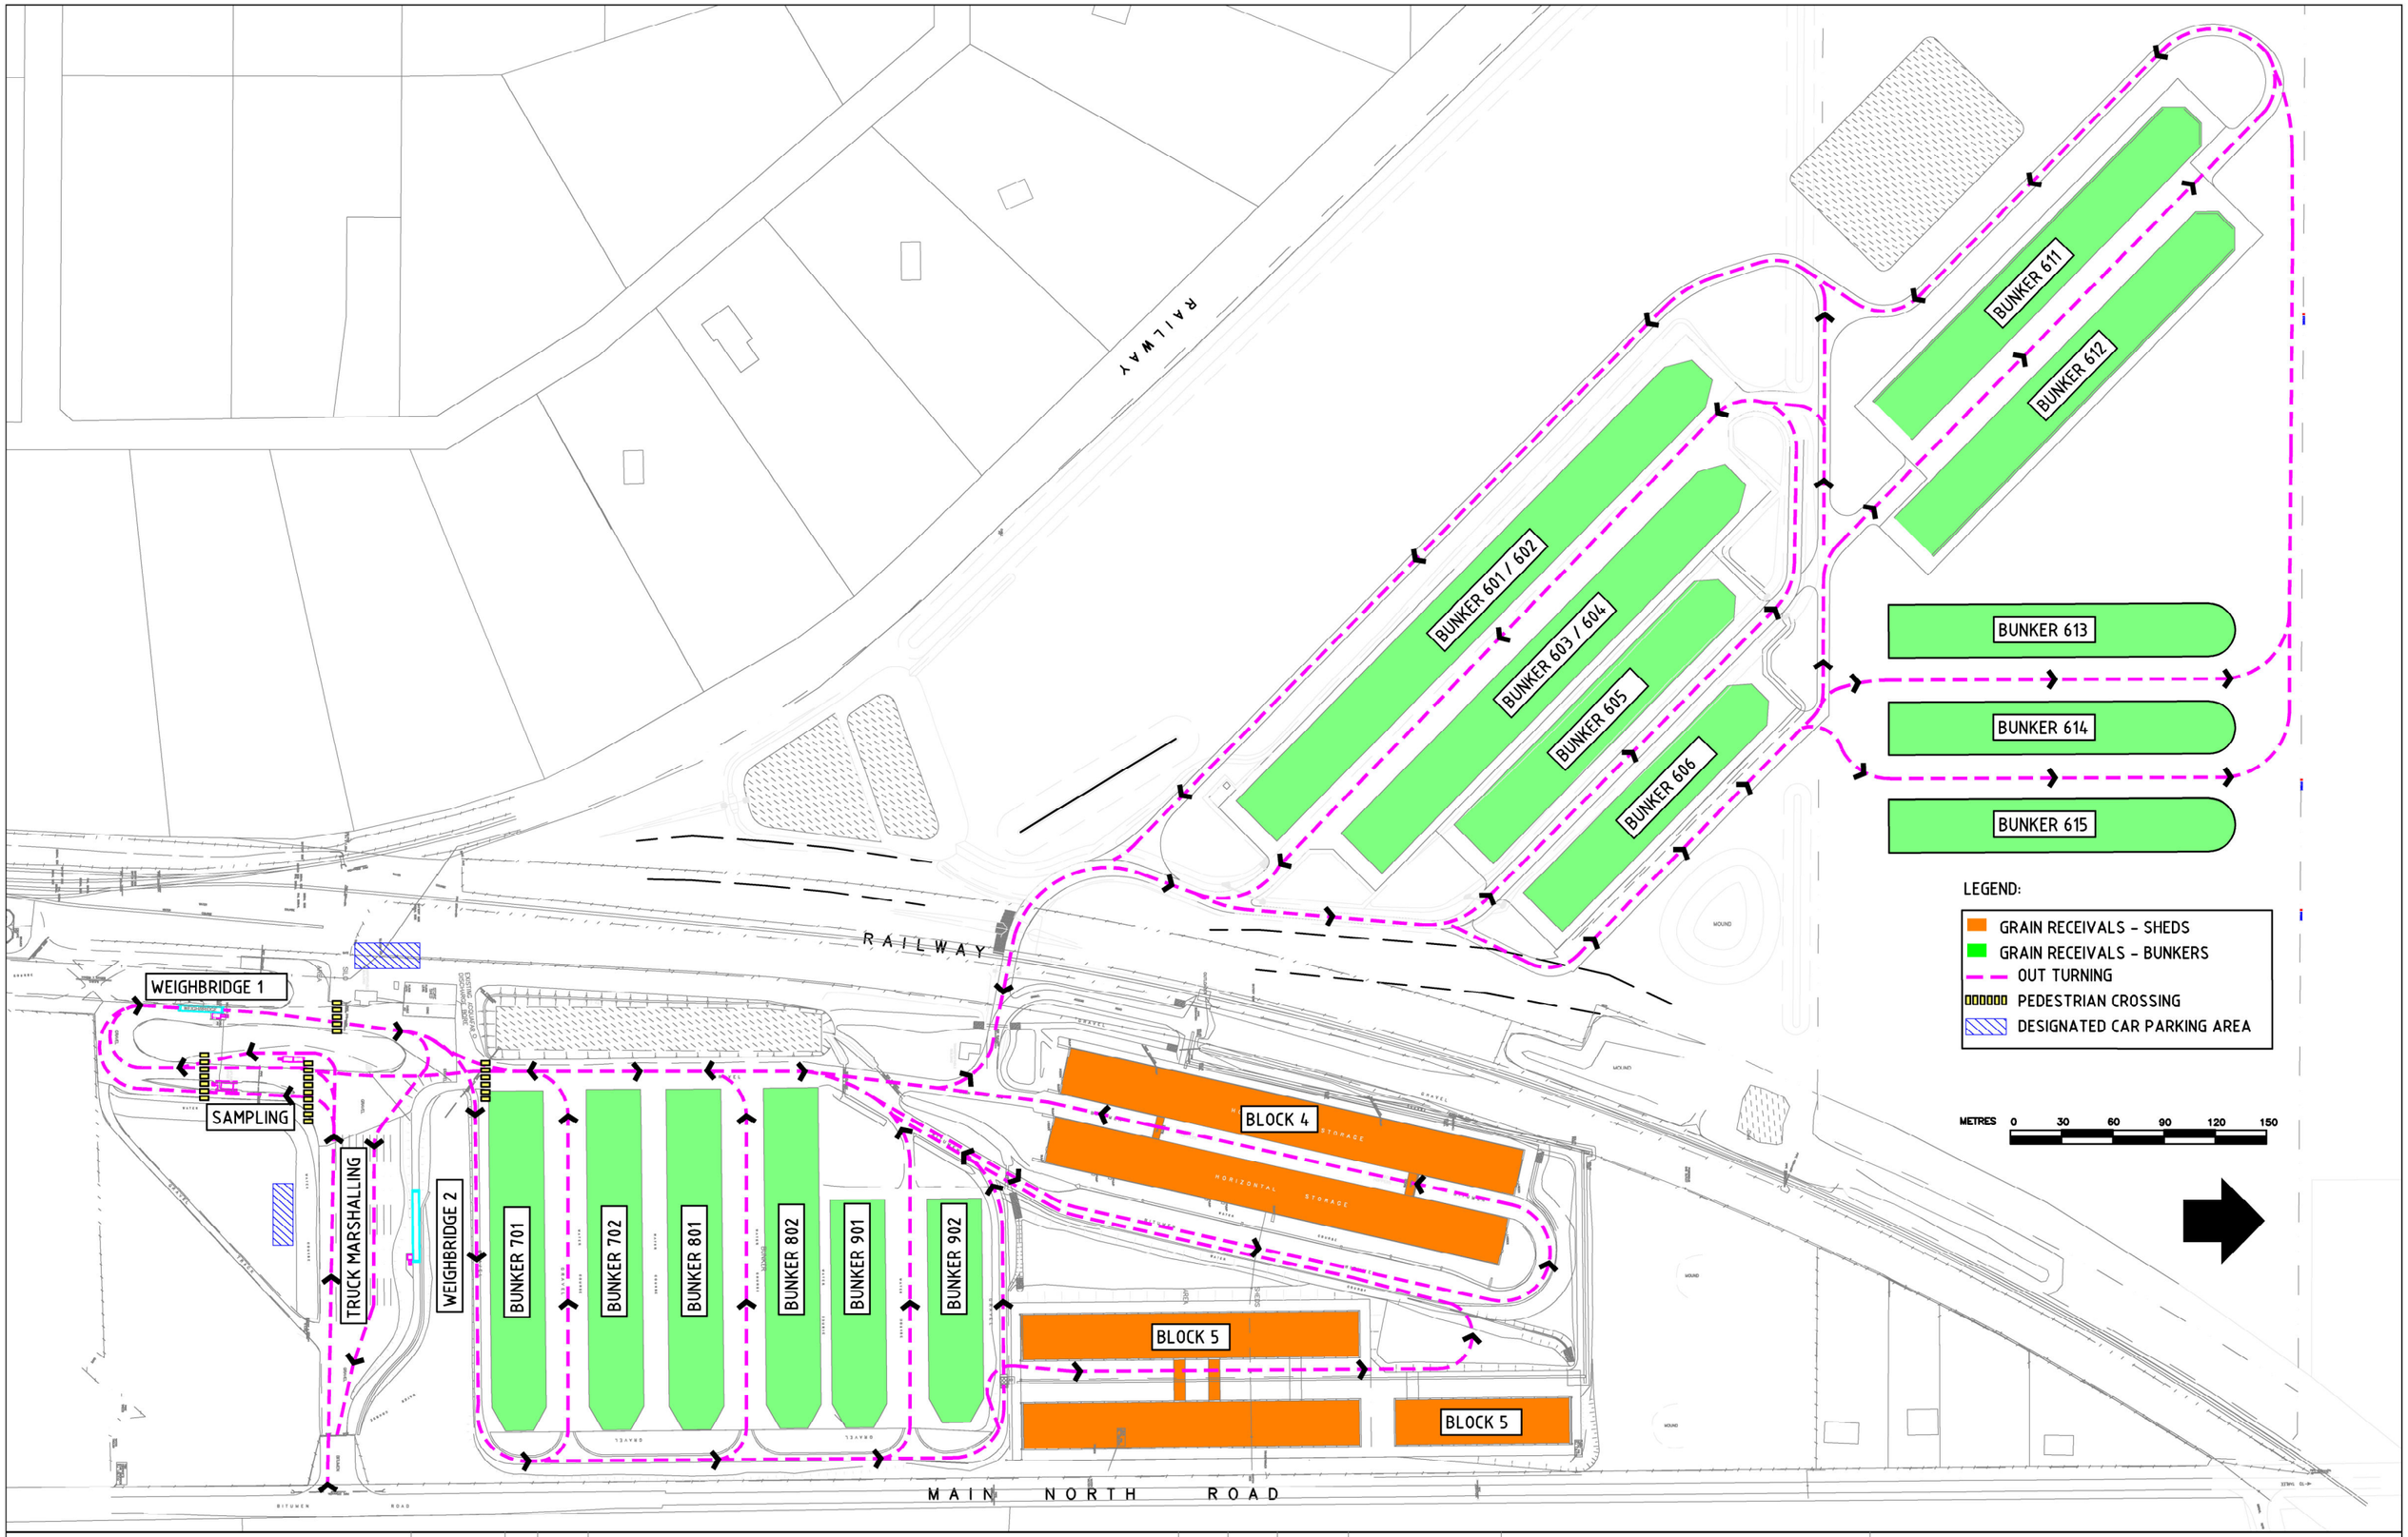

DRAWING TITLE	DWG. NO	ISSUE
REFERENCE DRAWINGS	-	-

ISSUE	REVISION	BY	AUTH	DATE
D	ADDED CAR PARKING, PEDESTRIAN CROSSINGS UPDATED TITLE BLOCK	TMB		03/02/26
C	NEW BUNKER 615	JWS		01.05.23
B	NEW BUNKERS 613 4	JWS		12.01.23
A	UPDATE TITLE BLOCK	TMB		13.04.21

COPYRIGHT
THIS DRAWING SHALL NOT BE USED FOR MANUFACTURE, PRODUCTION, PROCUREMENT OR BE COPIED WITHOUT THE WRITTEN PERMISSION OF BUNGE.

BUNGE

PO Box 1169 Adelaide SA 5001
Phone: (08) 8304 5000
www.bunge.com.au

BUNGE COUNTRY STORAGE
ROSEWORTHY BUNKER SITE
TRAFFIC MANAGEMENT PLAN – OUT TURNING

DATE	26/08/19	DRN	TMB	PROJ APP	DRAWING No	ISSUE
SCALE	NTS	JOB No			P–ROS–0093	D

BUNGE ENGINEERING & MAINTENANCE SERVICES - Ph: 8304 5000 A1