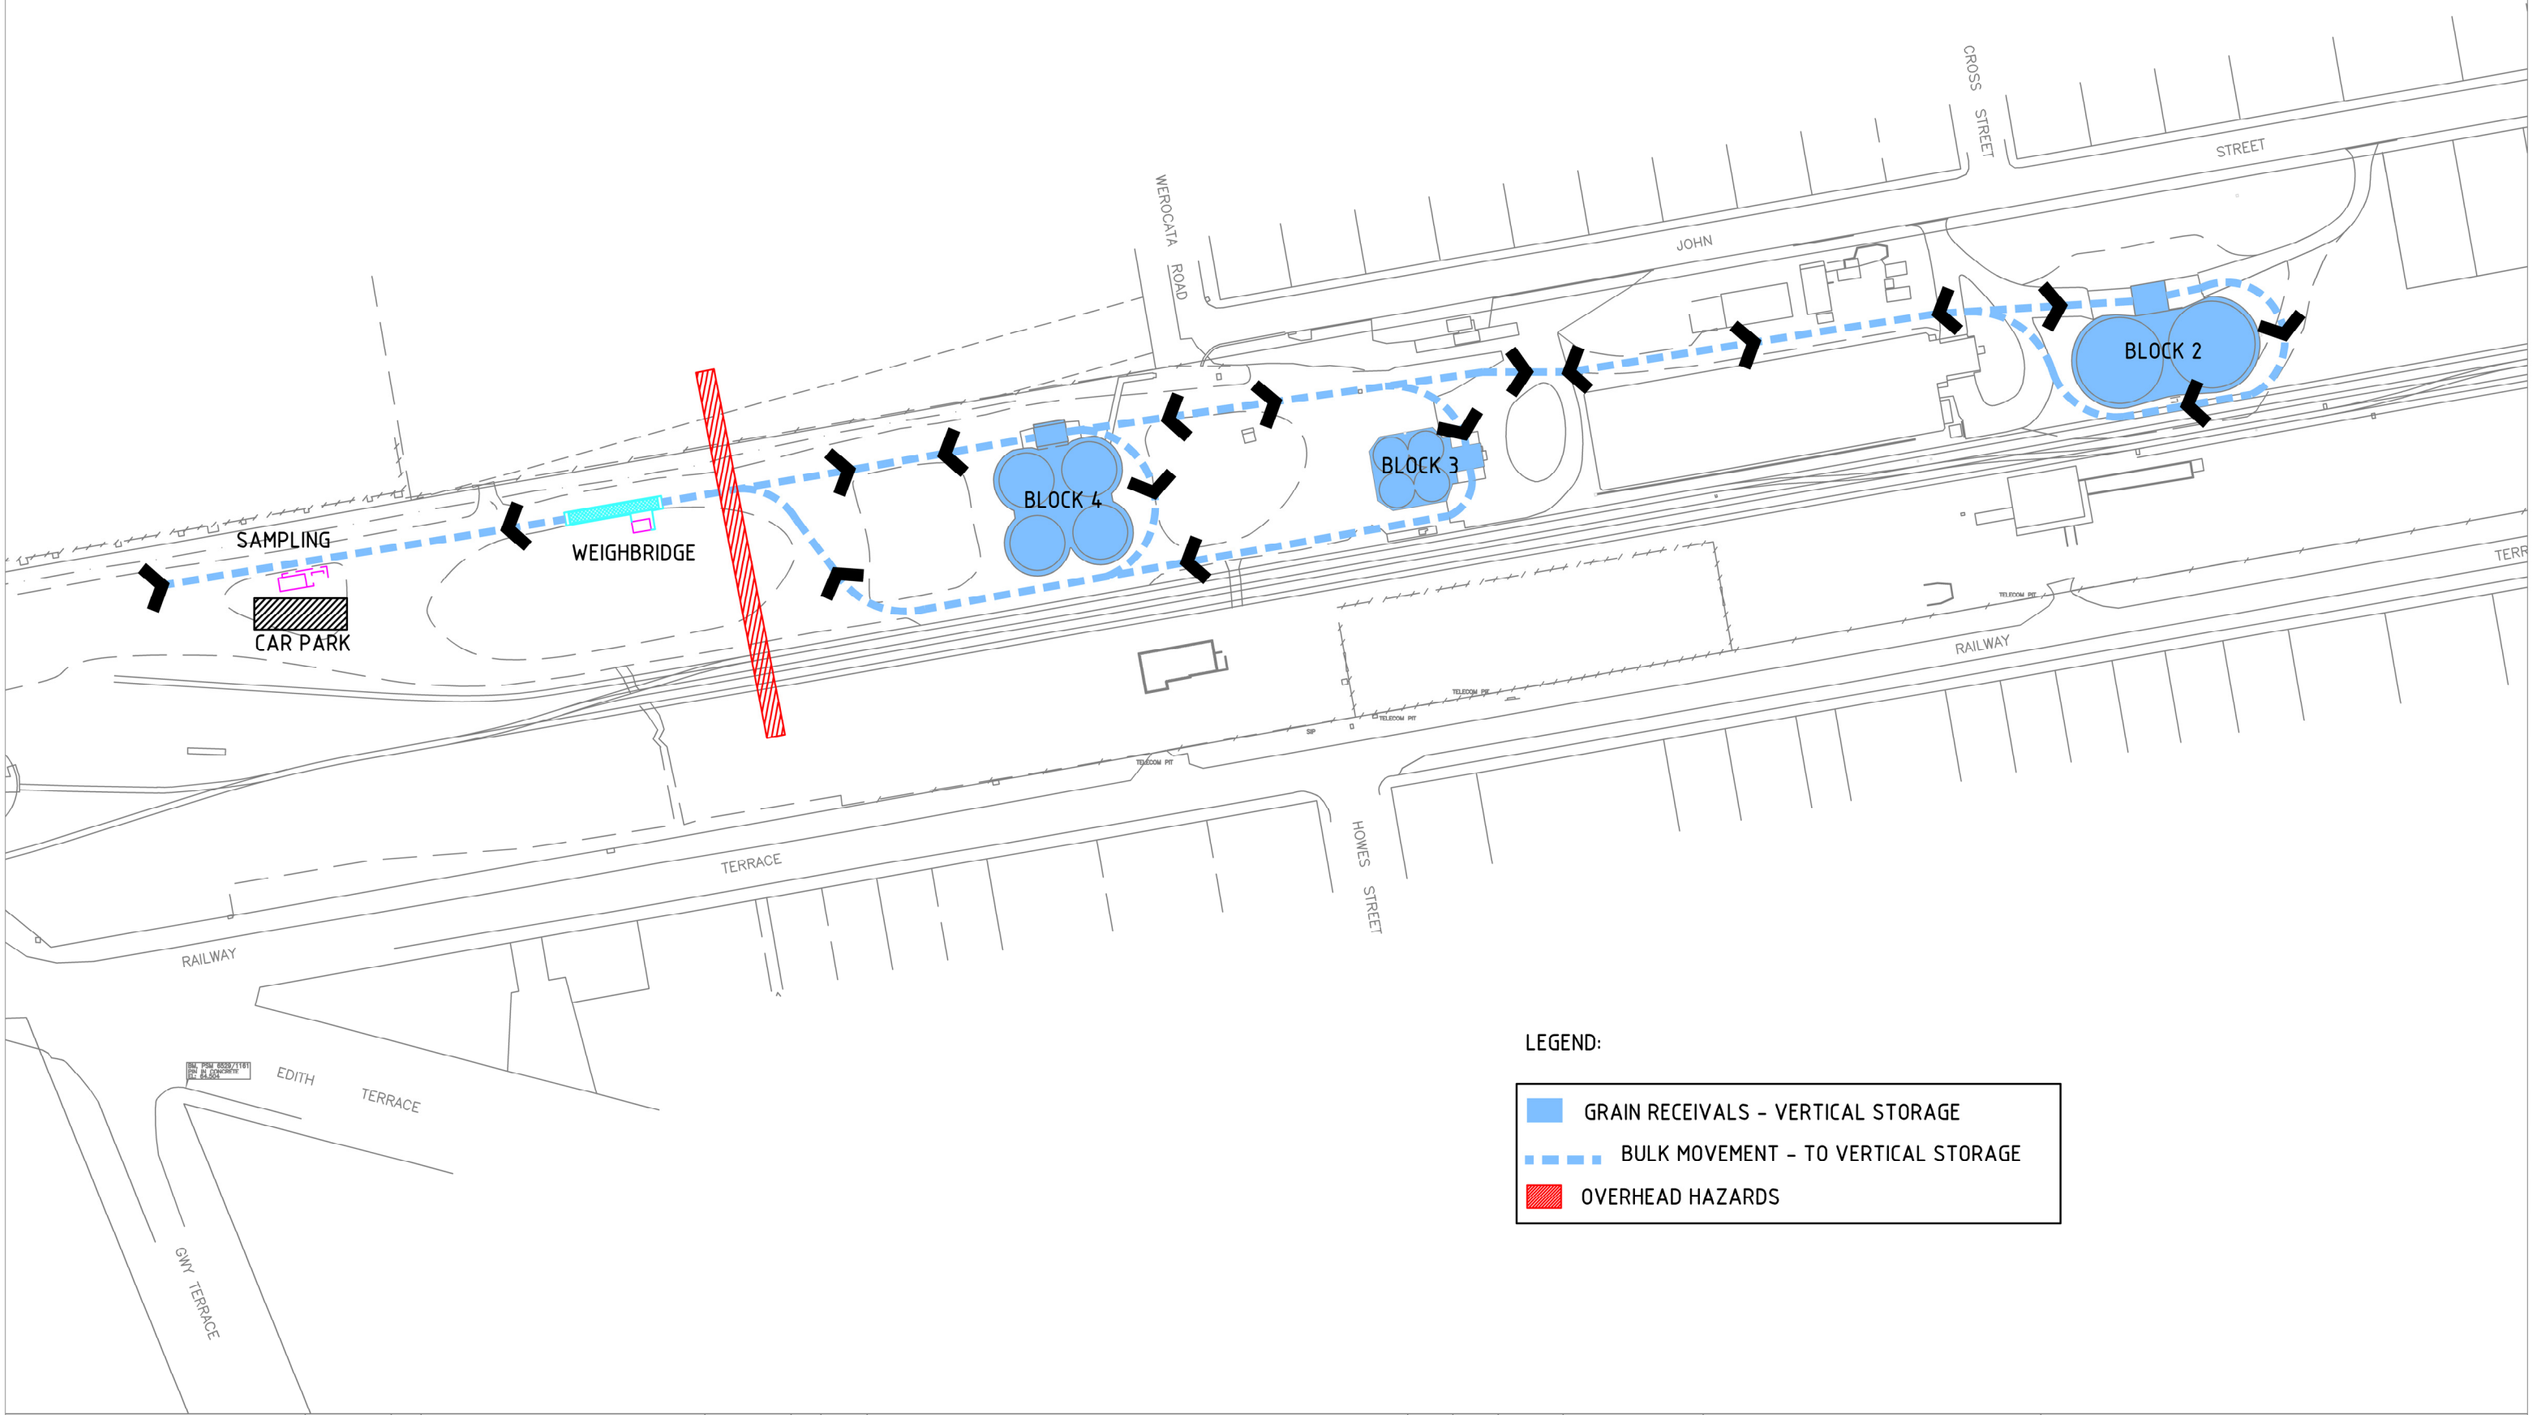

DRAWING TITLE	DWG. NO	ISSUE	DRAWING TITLE	DWG. NO	ISSUE
REFERENCE DRAWINGS			REFERENCE DRAWINGS		

ISSUE	REVISION	BY	AUTH	DATE
C	TITLE SHEET UPDATED	TMB		12.04.21
B	UPDATE TITLE BLOCK	TMB		30.08.17
A	OVERHEAD HAZARDS IDENTIFIED	TMB		17.06.14

COPYRIGHT
THIS DRAWING SHALL NOT BE USED FOR MANUFACTURE, PRODUCTION, PROCUREMENT OR BE COPIED WITHOUT THE WRITTEN PERMISSION OF VITERRA

VITERRA THE AGRICULTURE NETWORK
Level 1, 186 Greenhill Road Parkside SA 5063
Phone; (08) 8304 5000
www.viterra.com.au

VITERRA COUNTRY STORAGE
BALAKLAVA SITE
TRAFFIC MANAGEMENT PLAN

DATE	14.07.11	DRN	TMB	PROJ APP	DRAWING No P-BAL-0005
SCALE	NTS	JOB No			
VITERRA MAINTENANCE & ENGINEERING SERVICES - Ph: 8304 5000				ISSUE	C B1