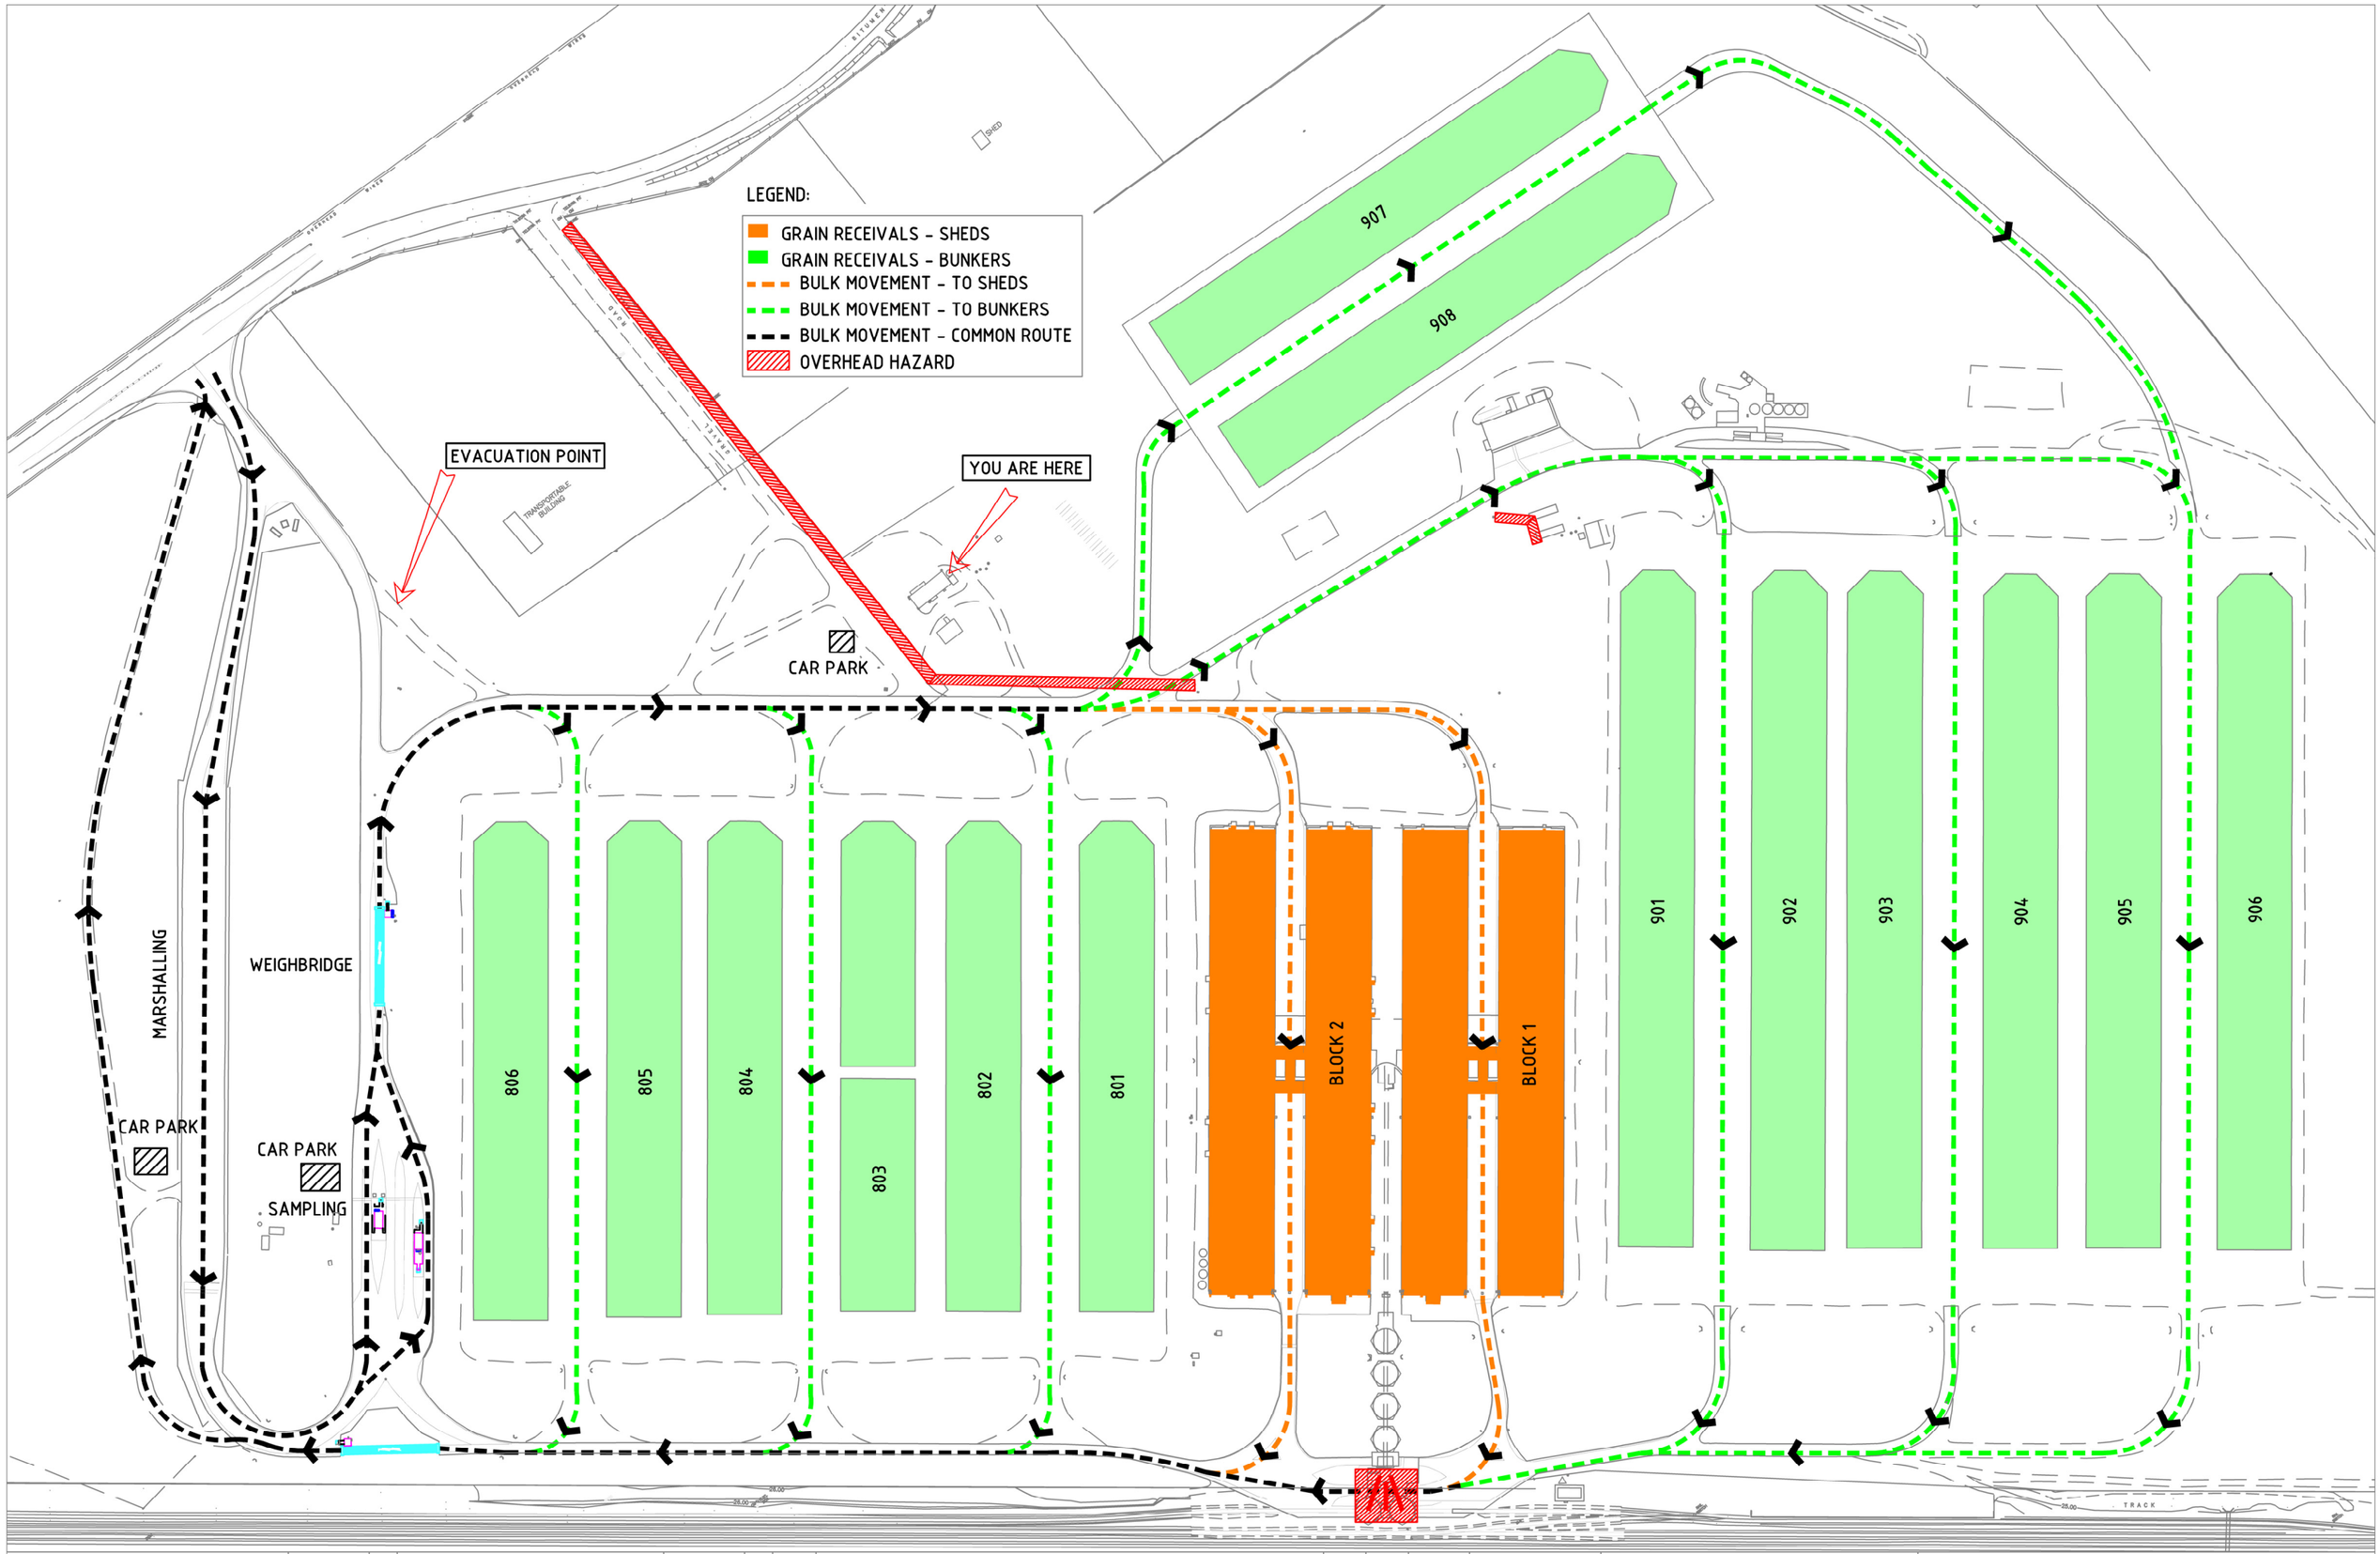

DRAWING TITLE	DWG. NO	ISSUE	DRAWING TITLE	DWG. NO	ISSUE
REFERENCE DRAWINGS			REFERENCE DRAWINGS		

ISSUE	REVISION	BY	AUTH	DATE
G	TITLE SHEET UPDATED	TMB		12.04.21
F	2016 BUNKERS 907 & 908 ADDED	TMB		06.09.17
E	MINOR REVISIONS, TITLE SHEET UPDATED.	TMB		31.10.16
D	CARPARKS ADDED	TMB		10.06.14
C	OVERHEAD HAZARD - CHUTEWORK TO BINS & WALKWAY ADDED	TMB		18.03.13
B	OVERHEAD HAZARD - POWER LINES ADDED	TMB		13.03.13

COPYRIGHT
THIS DRAWING SHALL NOT BE USED FOR MANUFACTURE, PRODUCTION, PROCUREMENT OR BE COPIED WITHOUT THE WRITTEN PERMISSION OF VITERRA

VITERRA THE AGRICULTURE NETWORK
Level 1, 186 Greenhill Road Parkside SA 5063
Phone; (08) 8304 5000
www.viterra.com.au

VITERRA COUNTRY STORAGE
BOWMANS SITE
TRAFFIC MANAGEMENT PLAN

DATE	14.07.11	DRN	TMB	PROJ APP	DRAWING No
SCALE	NTS	JOB No			P-BOW-0089

VITERRA MAINTENANCE & ENGINEERING SERVICES - Ph: 8304 5000 | ISSUE G | B1