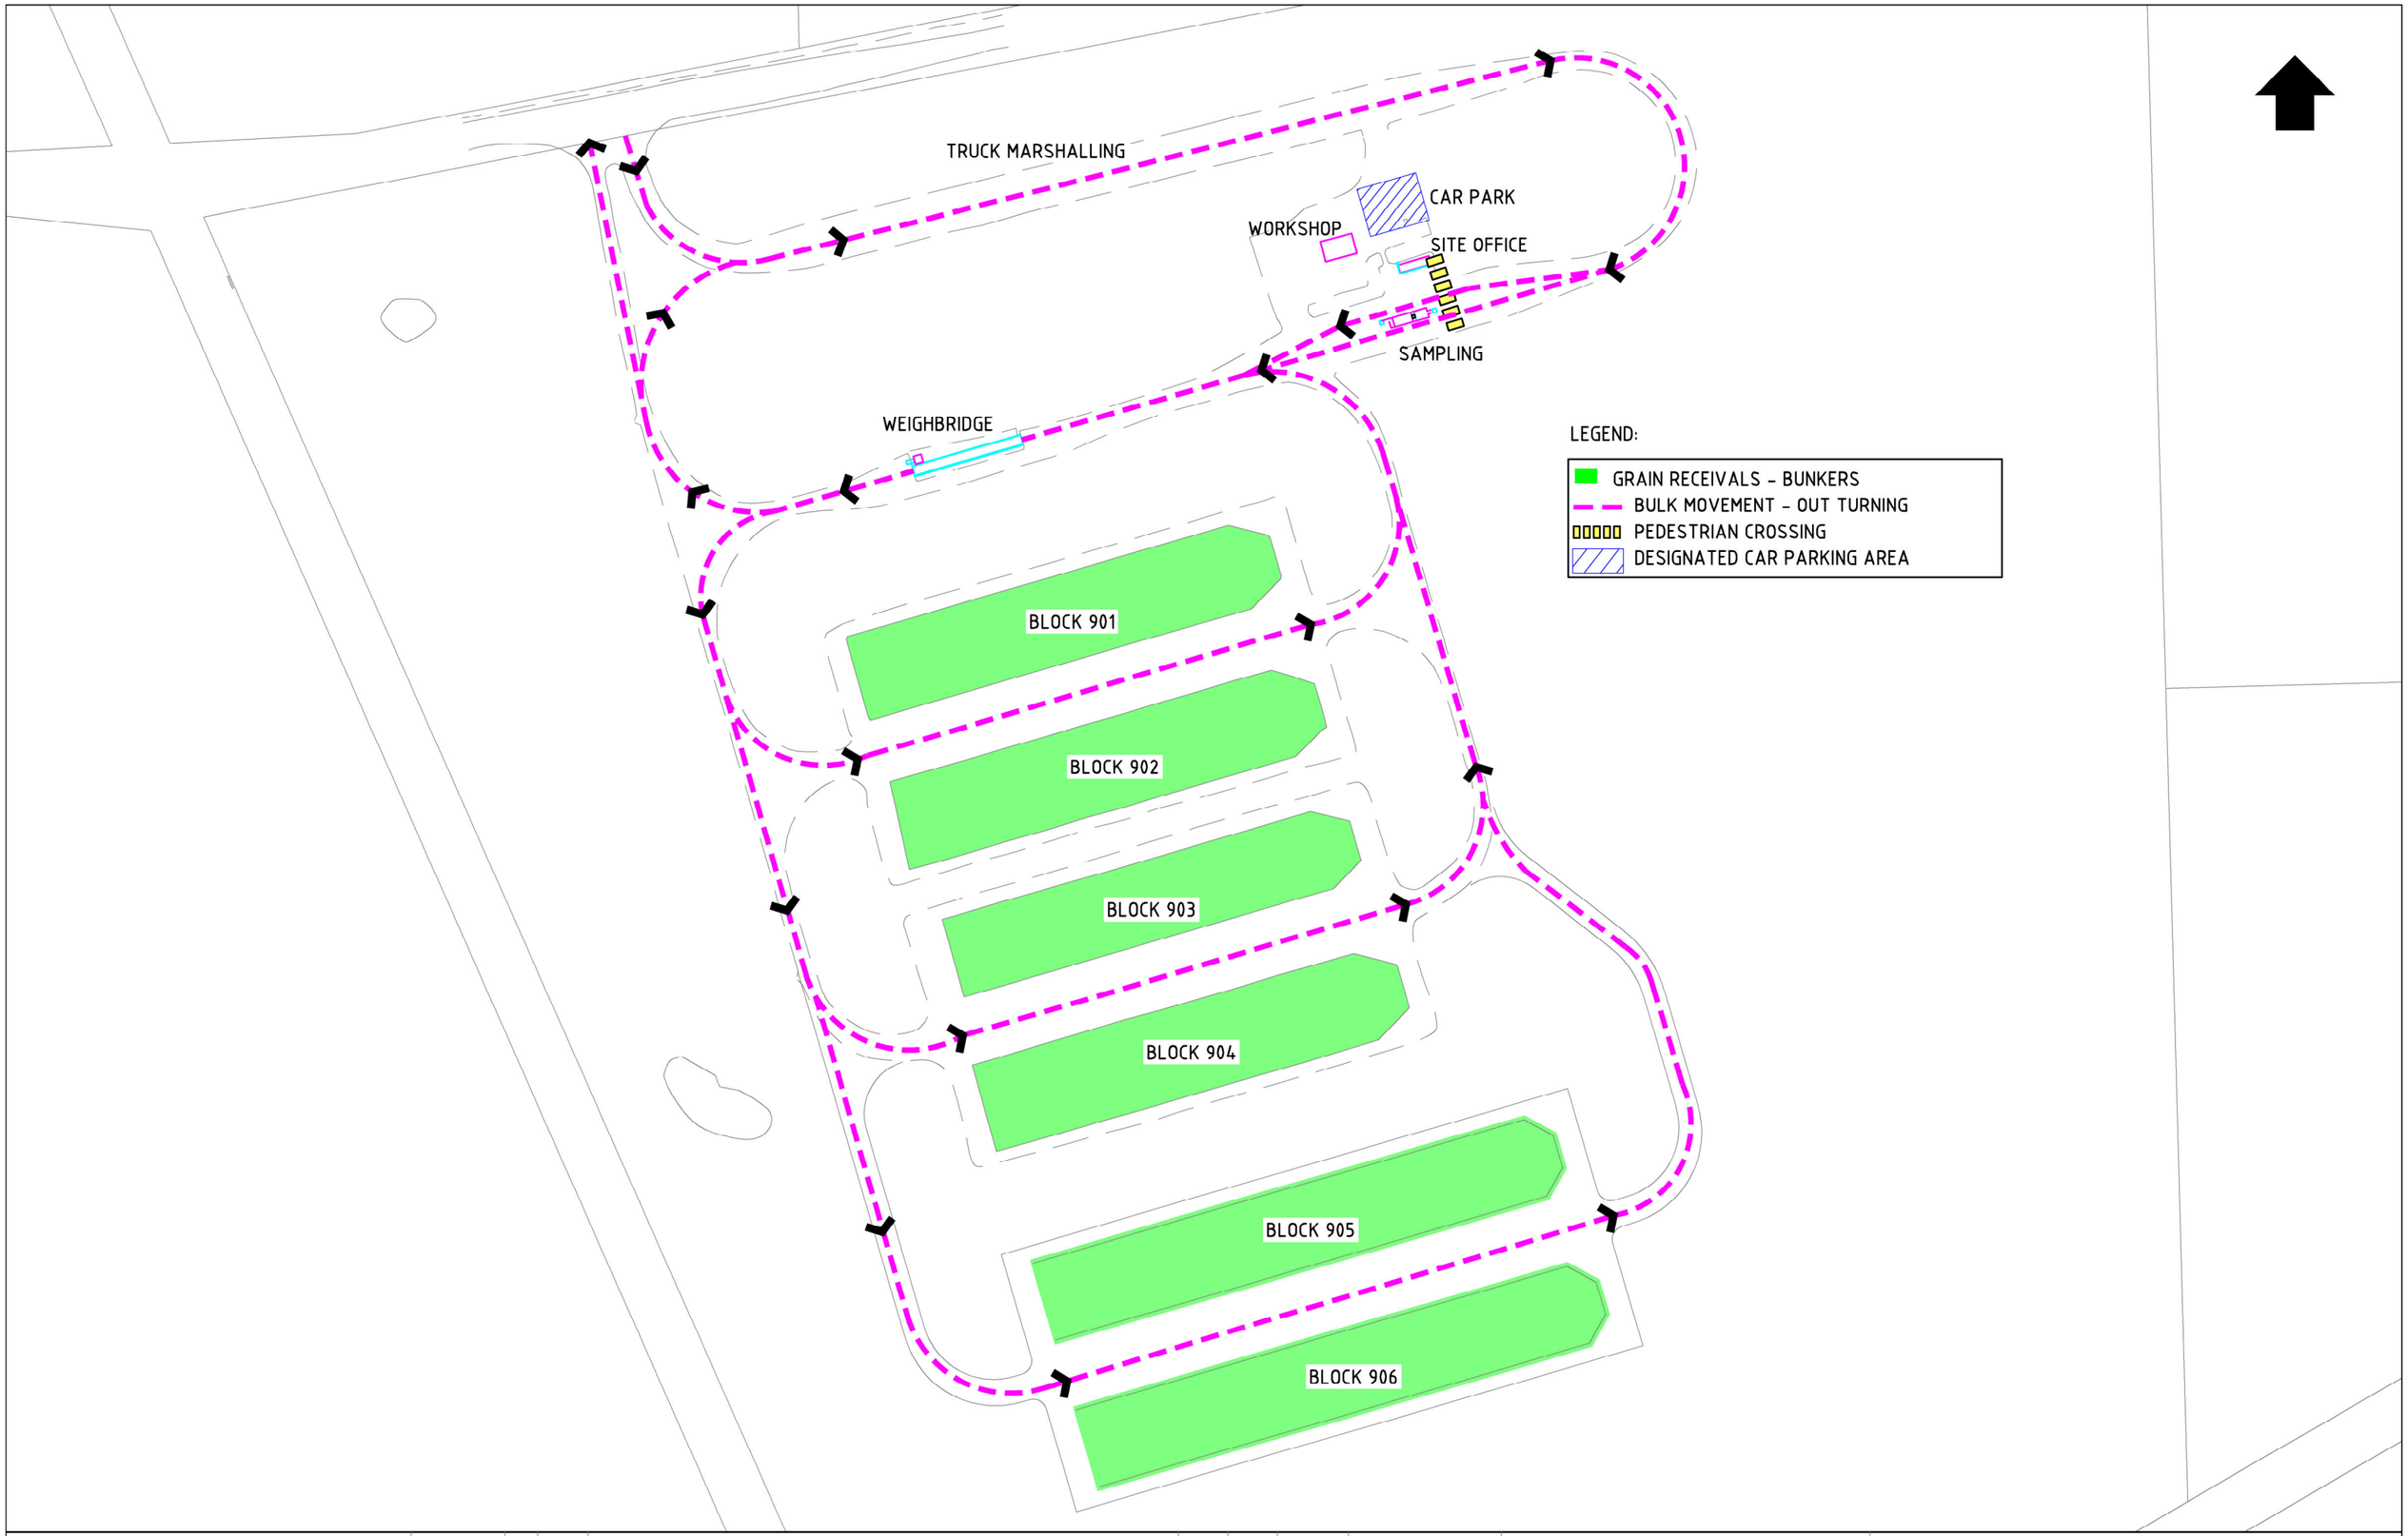

DRAWING TITLE	DWG. NO	ISSUE	ISSUE	REVISION	BY	AUTH	DATE
			B	ADDED TRUCK MARSHALLING, PEDESTRIAN CROSSINGS, UPDATE TITLE BLOCK	TMB		12/08/25
			A	UPDATED TITLE BLOCK	TMB		30/08/17
REFERENCE DRAWINGS							

COPYRIGHT
THIS DRAWING SHALL NOT BE USED FOR MANUFACTURE, PRODUCTION, PROCUREMENT OR BE COPIED WITHOUT THE WRITTEN PERMISSION OF BUNGE.

BUNGE
PO Box 1169 Adelaide SA 5001
Phone: (08) 8304 5000
www.bunge.com.au

BUNGE COUNTRY STORAGE
CRYSTAL BROOK BUNKER SITE
TRAFFIC MANAGEMENT PLAN – OUT TURNING

DATE	06/10/11	DRN	TMB	PROJ APP		DRAWING No	ISSUE
SCALE	NTS	JOB No				P–CRY–0026	B

BUNGE ENGINEERING & MAINTENANCE SERVICES - Ph: 8304 5000 A1