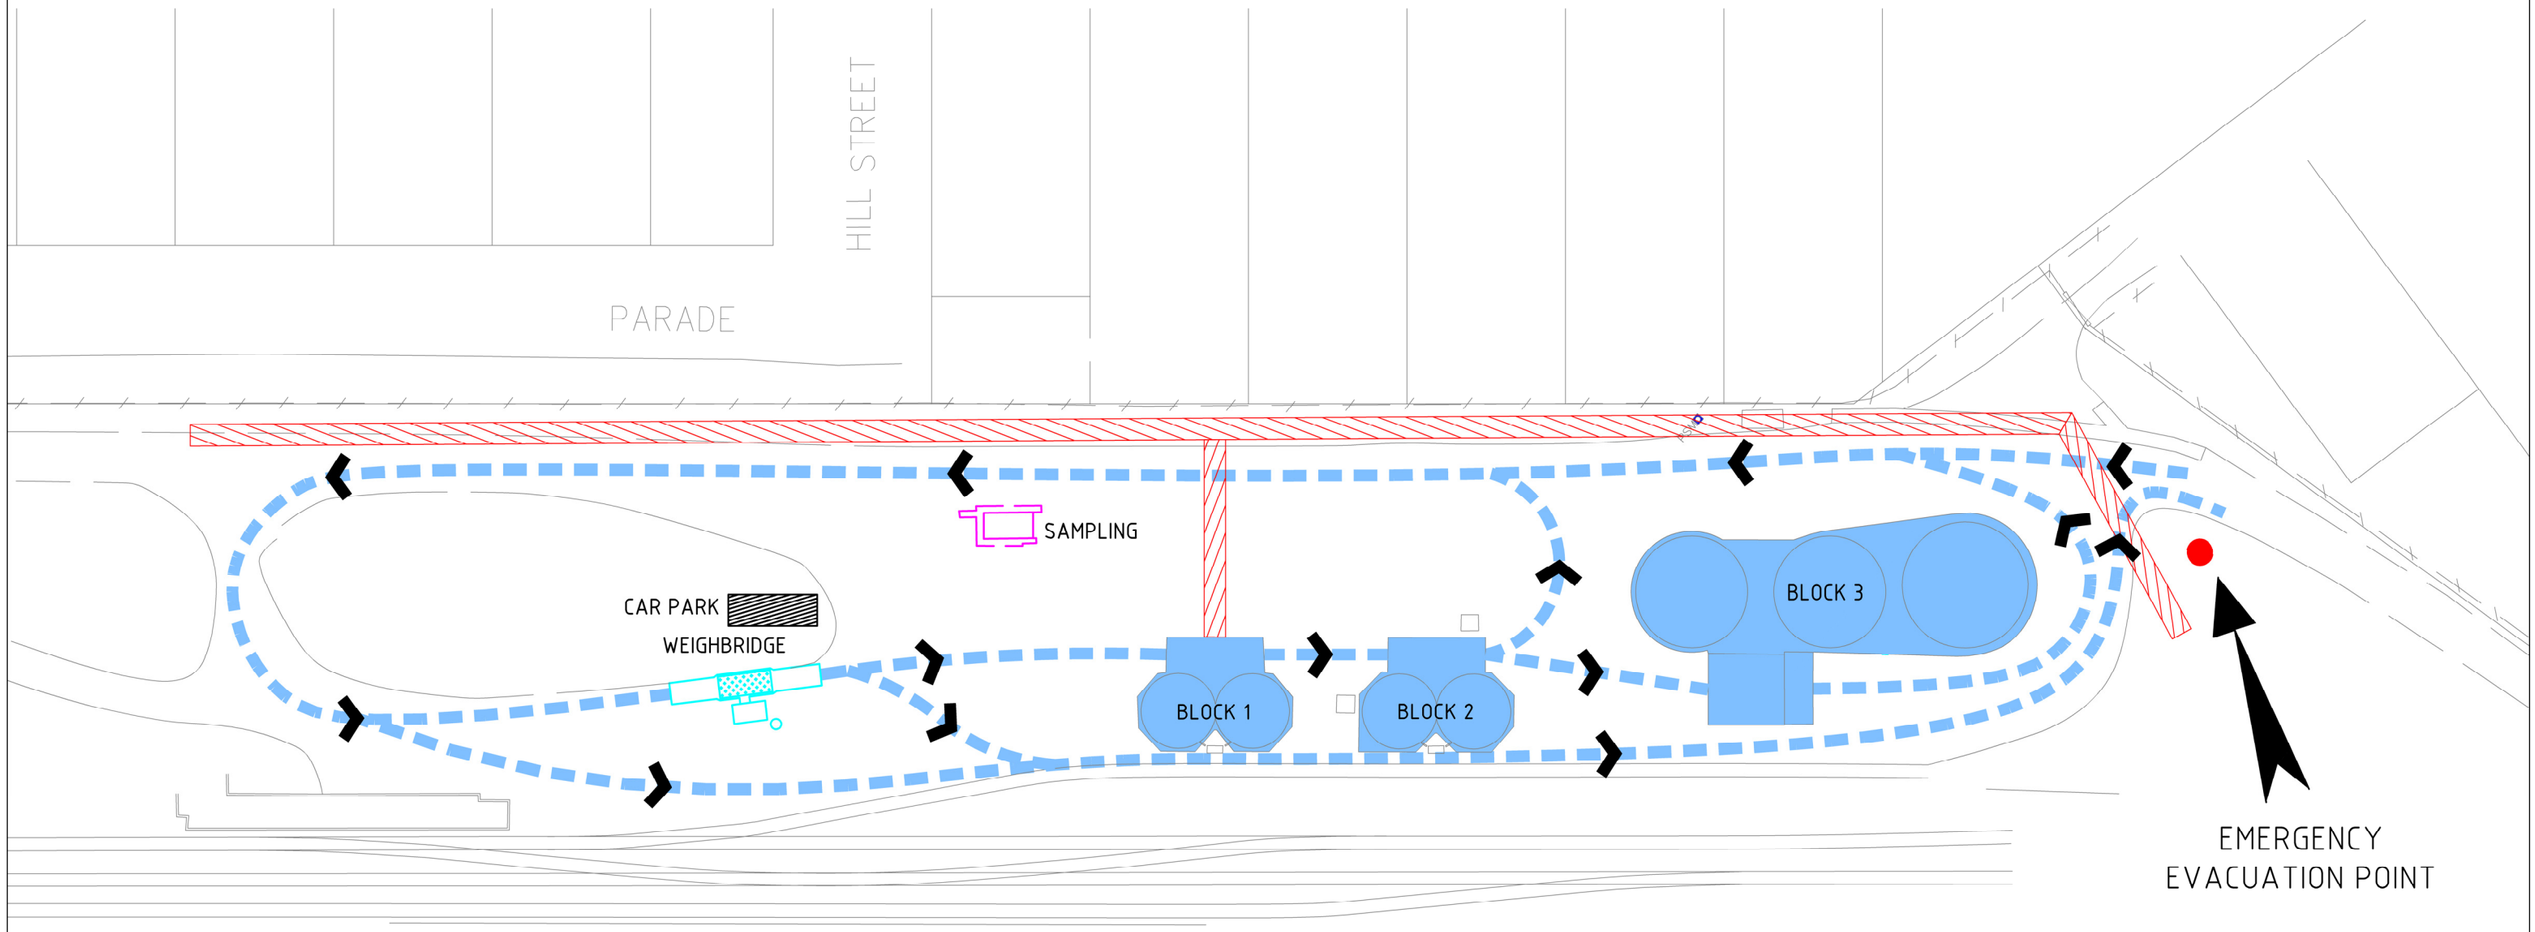

LEGEND:

- GRAIN RECEIVALS - VERTICAL STORAGE
- BULK MOVEMENT - TO VERTICAL STORAGE
- OVERHEAD HAZARDS

DRAWING TITLE	DWG. NO	ISSUE	DRAWING TITLE	DWG. NO	ISSUE
REFERENCE DRAWINGS			REFERENCE DRAWINGS		

ISSUE	REVISION	BY	AUTH	DATE
G	TITLE SHEET UPDATED	TMB		12.04.21
F	TITLE SHEET UPDATED	TMB		07.11.16
E	EMERGENCY EVACUATION POINT ADDED	TMB		03.08.15
D	TRUCK PATHS MODIFIED	TMB		14.04.15
C	CAR PARK ADDED	TMB		26.06.14
B	OVERHEAD HAZARDS IDENTIFIED	TMB		12.06.14

COPYRIGHT
THIS DRAWING SHALL NOT BE USED FOR MANUFACTURE, PRODUCTION, PROCUREMENT OR BE COPIED WITHOUT THE WRITTEN PERMISSION OF VITERRA

VITERRA THE AGRICULTURE NETWORK
Level 1, 186 Greenhill Road Parkside SA 5063
Phone; (08) 8304 5000
www.viterra.com.au

VITERRA COUNTRY STORAGE
EUDUNDA SILO SITE
TRAFFIC MANAGEMENT PLAN

DATE	17.06.11	DRN	TMB	PROJ APP	DRAWING No
SCALE	NTS	JOB No			P-B00-0008

VITERRA MAINTENANCE & ENGINEERING SERVICES - Ph: 8304 5000 ISSUE G B1