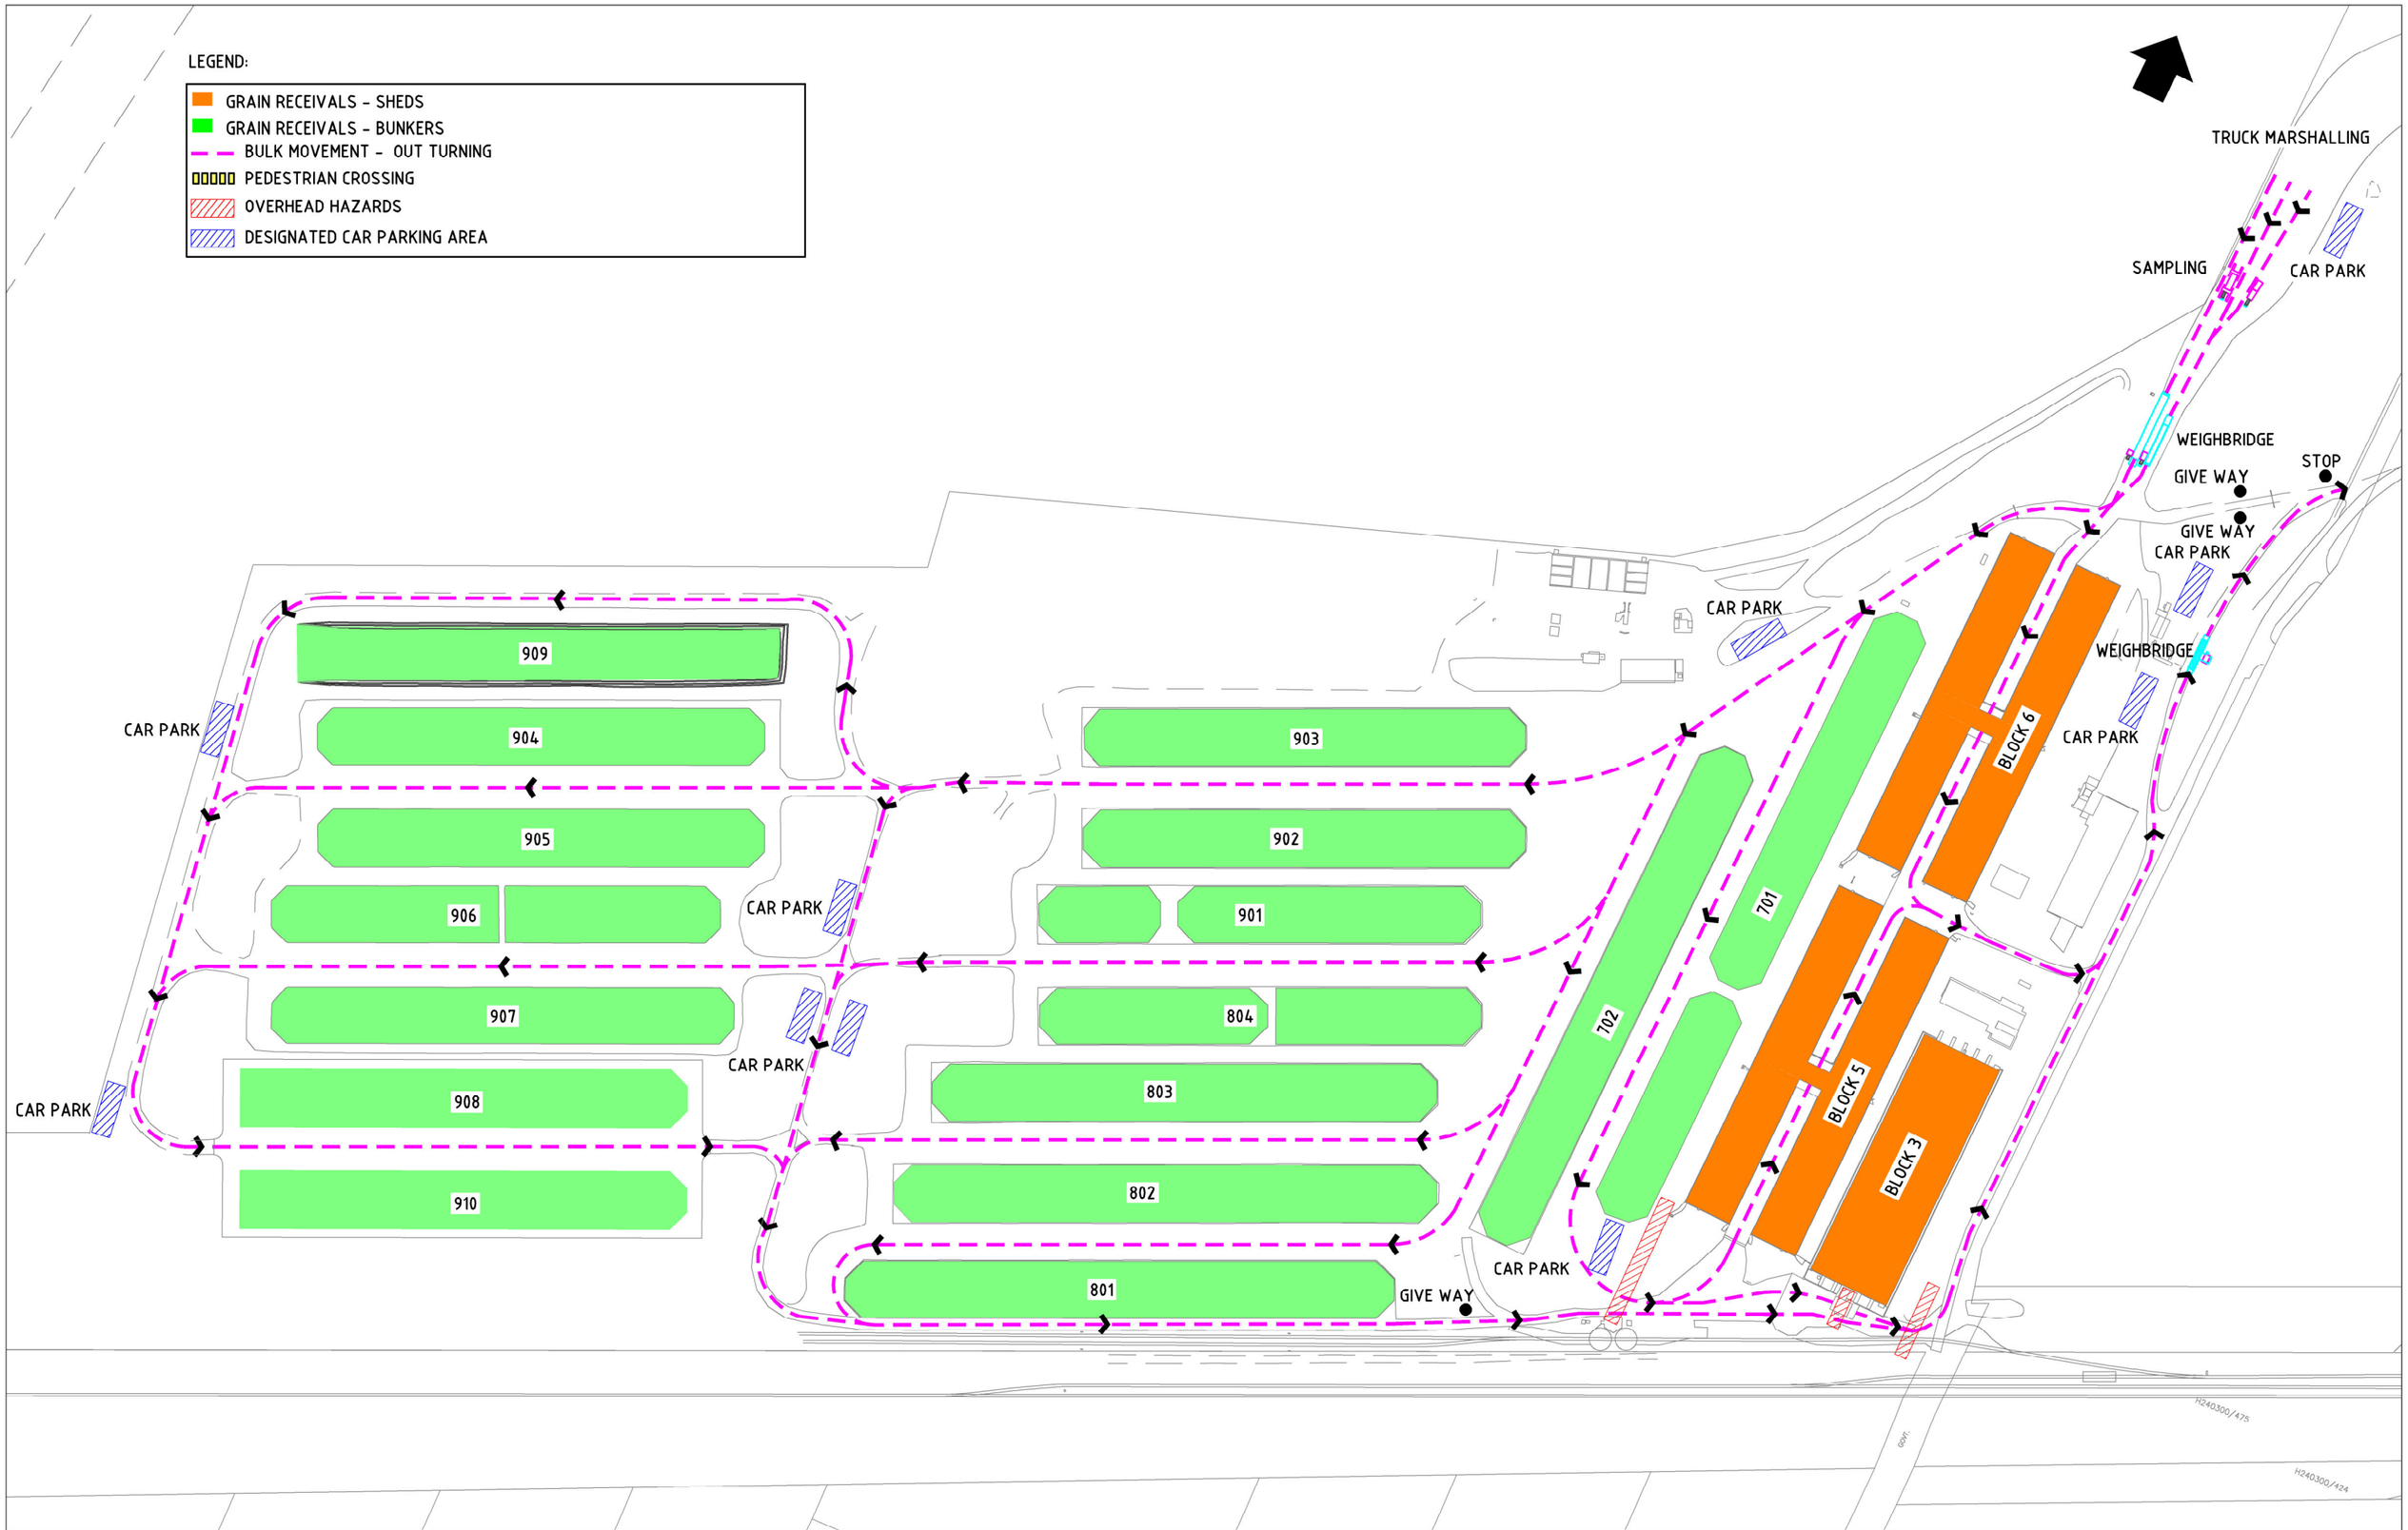


| DRAWING TITLE | DWG. NO | ISSUE | ISSUE | REVISION | BY | AUTH | DATE |
|---|---|---|---|---|---|---|---|
| | | | G | ADDED TRUCK MARSHALLING, PEDESTRIAN CROSSINGS, UPDATE TITLE BLOCK | TMB | | 12/08/25 |
| | | | F | TITLE SHEET UPDATED | TMB | | 12.04.21 |
| | | | E | 2016 SCRAPE BUNKER 910 ADDED | TMB | | 17.01.17 |
| | | | D | 2016 SCRAPE BUNKER 909 ADDED | TMB | | 02.12.16 |
| | | | C | 2016 BUNKER 908 ADDED | TMB | | 07.11.16 |
| | | | B | ADDITIONAL CAR PARKING ADDED | TMB | | 21.12.15 |
| REFERENCE DRAWINGS | | | | | | | |

COPYRIGHT
THIS DRAWING SHALL NOT BE USED FOR MANUFACTURE, PRODUCTION, PROCUREMENT OR BE COPIED WITHOUT THE WRITTEN PERMISSION OF BUNGE.

BUNGE
PO Box 1169 Adelaide SA 5001
Phone: (08) 8304 5000
www.bunge.com.au

# BUNGE COUNTRY STORAGE
## GLADSTONE BUNKER SITE
## TRAFFIC MANAGEMENT PLAN – OUT TURNING

| DATE | 26/06/14 | DRN | TMB | PROJ APP | | DRAWING No | ISSUE |
|---|---|---|---|---|---|---|---|
| SCALE | NTS | JOB No | | | | P–GLA–0063 | G |

BUNGE ENGINEERING & MAINTENANCE SERVICES - Ph: 8304 5000 A1