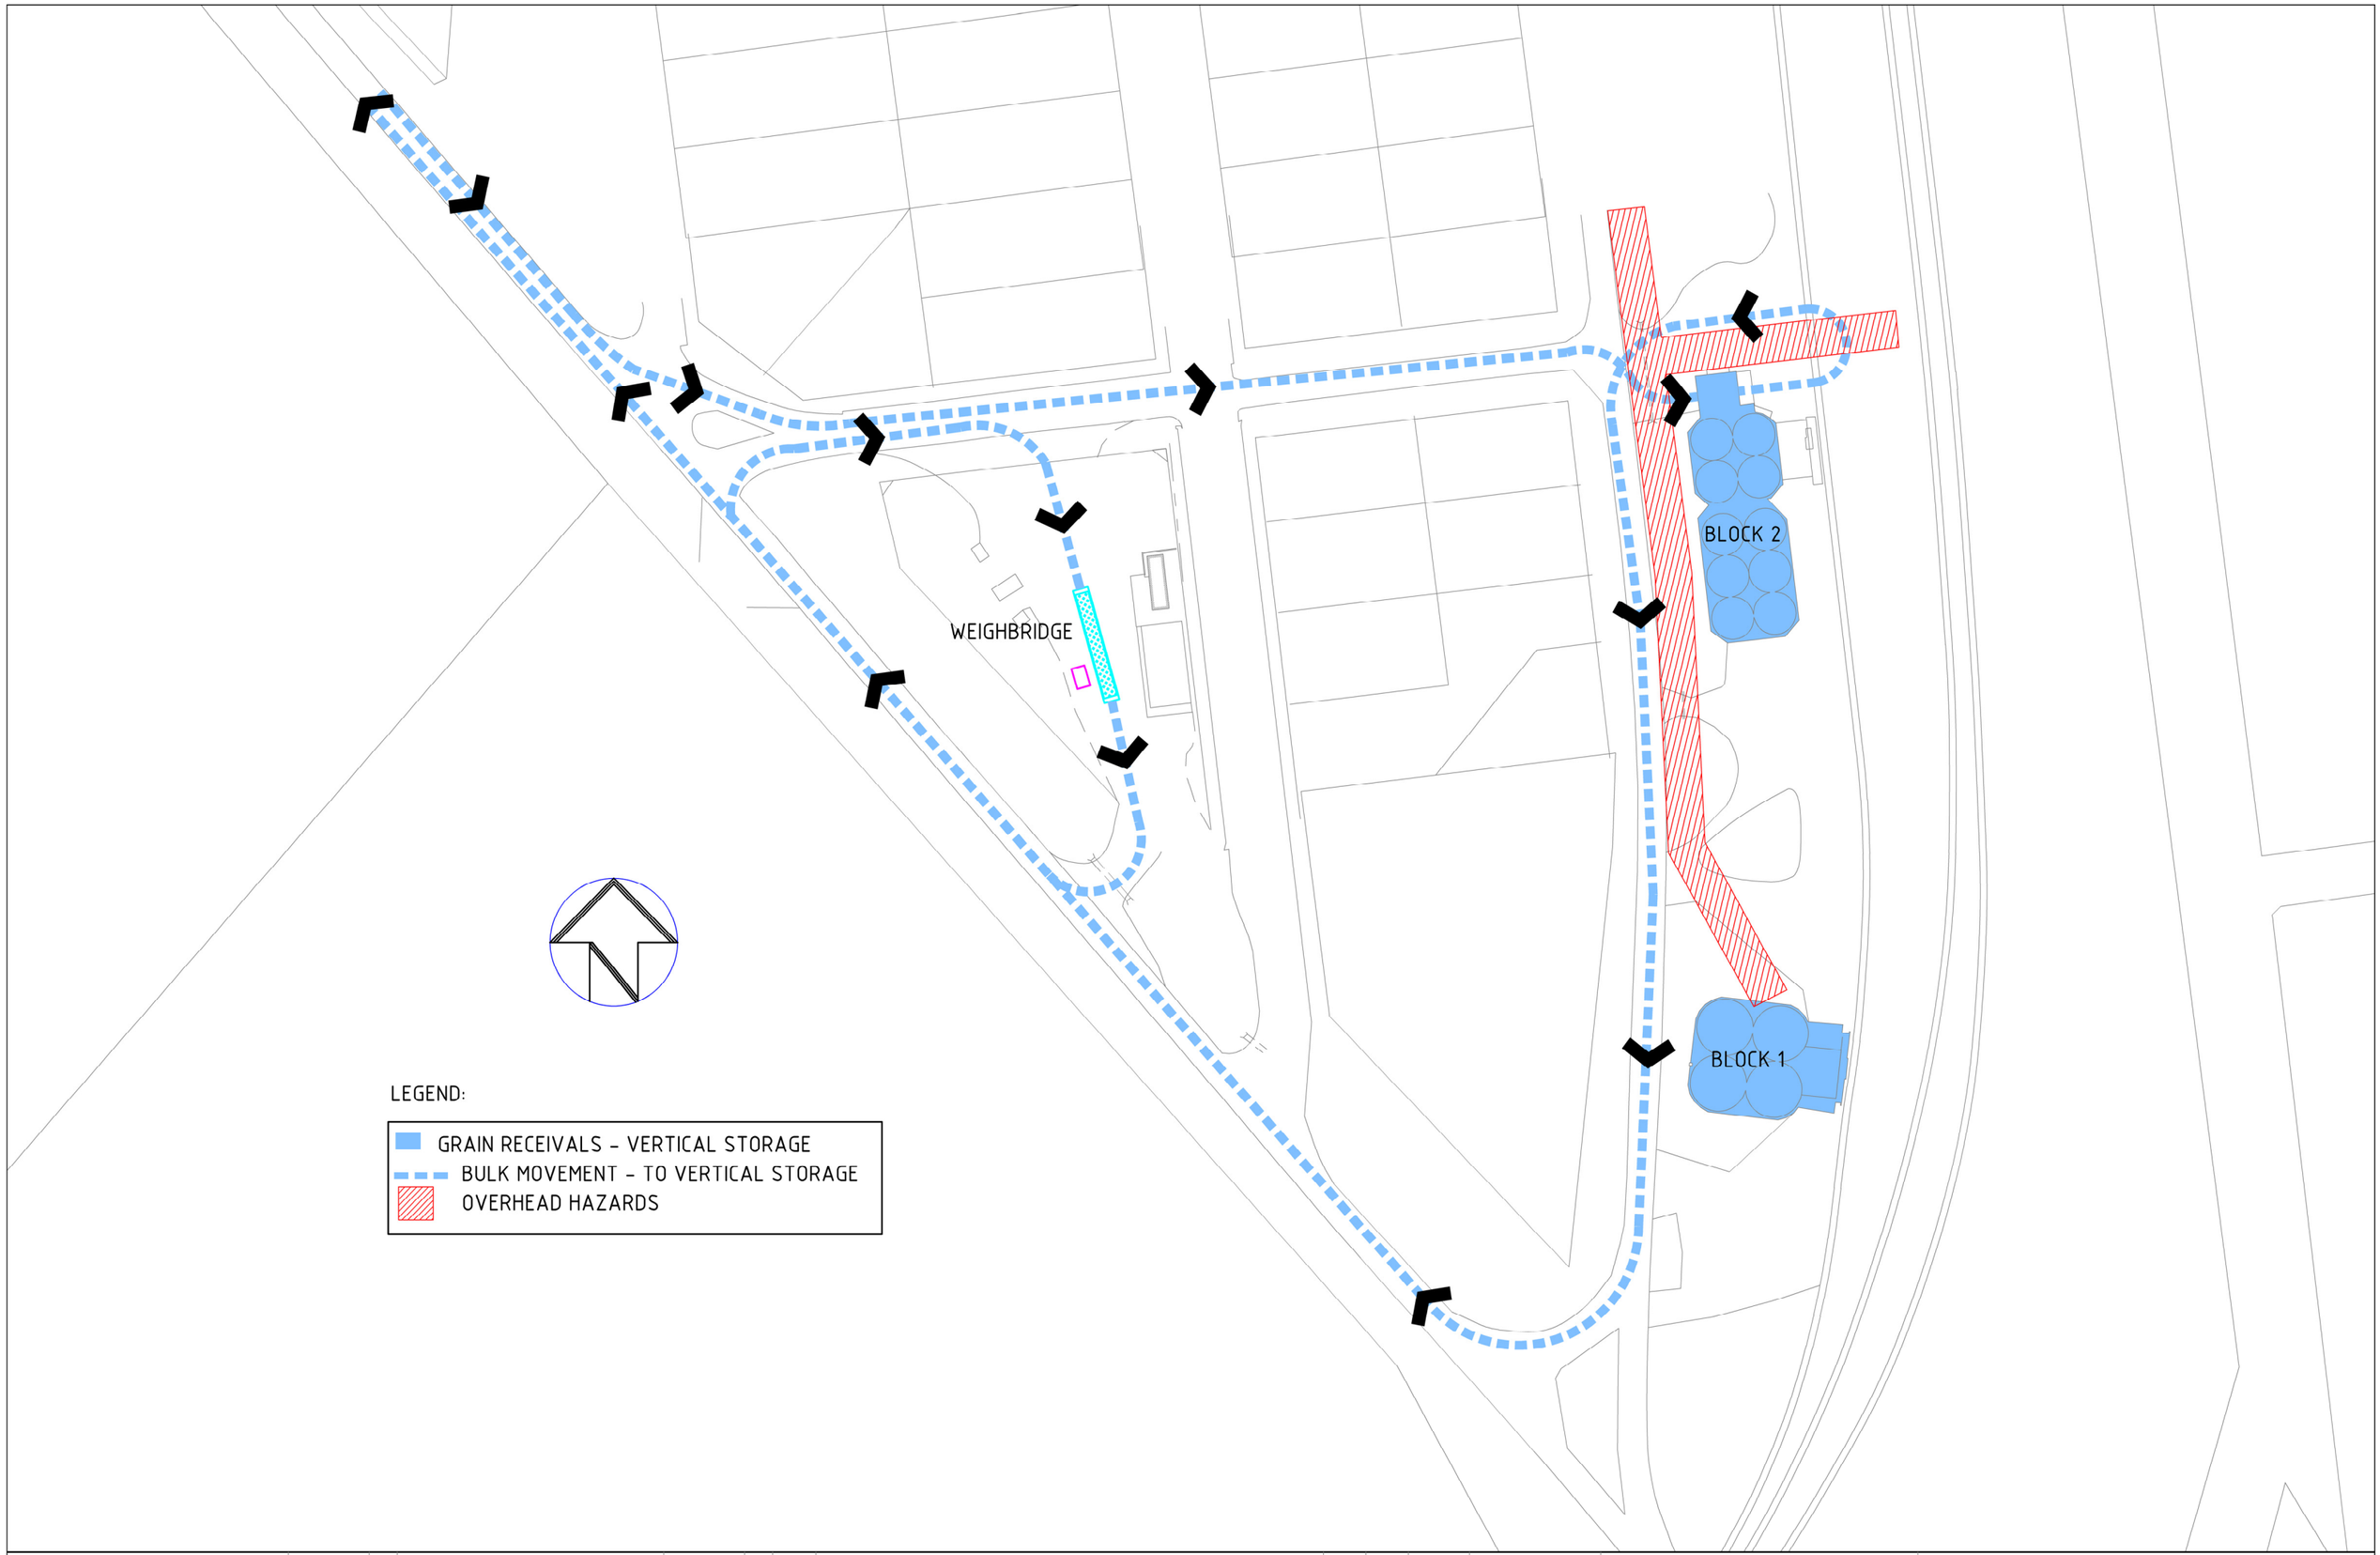

DRAWING TITLE	DWG. NO	ISSUE	DRAWING TITLE	DWG. NO	ISSUE
REFERENCE DRAWINGS			REFERENCE DRAWINGS		

ISSUE	REVISION	BY	AUTH	DATE
A	TITLE SHEET UPDATED	TMB		12.04.21

COPYRIGHT
THIS DRAWING SHALL NOT BE USED FOR MANUFACTURE, PRODUCTION, PROCUREMENT OR BE COPIED WITHOUT THE WRITTEN PERMISSION OF VITERRA

VITERRA THE AGRICULTURE NETWORK
Level 1, 186 Greenhill Road Parkside SA 5063
Phone; (08) 8304 5000
www.viterra.com.au

VITERRA COUNTRY STORAGE
GLADSTONE TOWN SITE – BLOCK 2
TRAFFIC MANAGEMENT PLAN

DATE 07.02.17	DRN TMB	PROJ APP	DRAWING No	P–GLA–0066
SCALE NTS	JOB No			
VITERRA MAINTENANCE & ENGINEERING SERVICES - Ph: 8304 5000			ISSUE A	B1