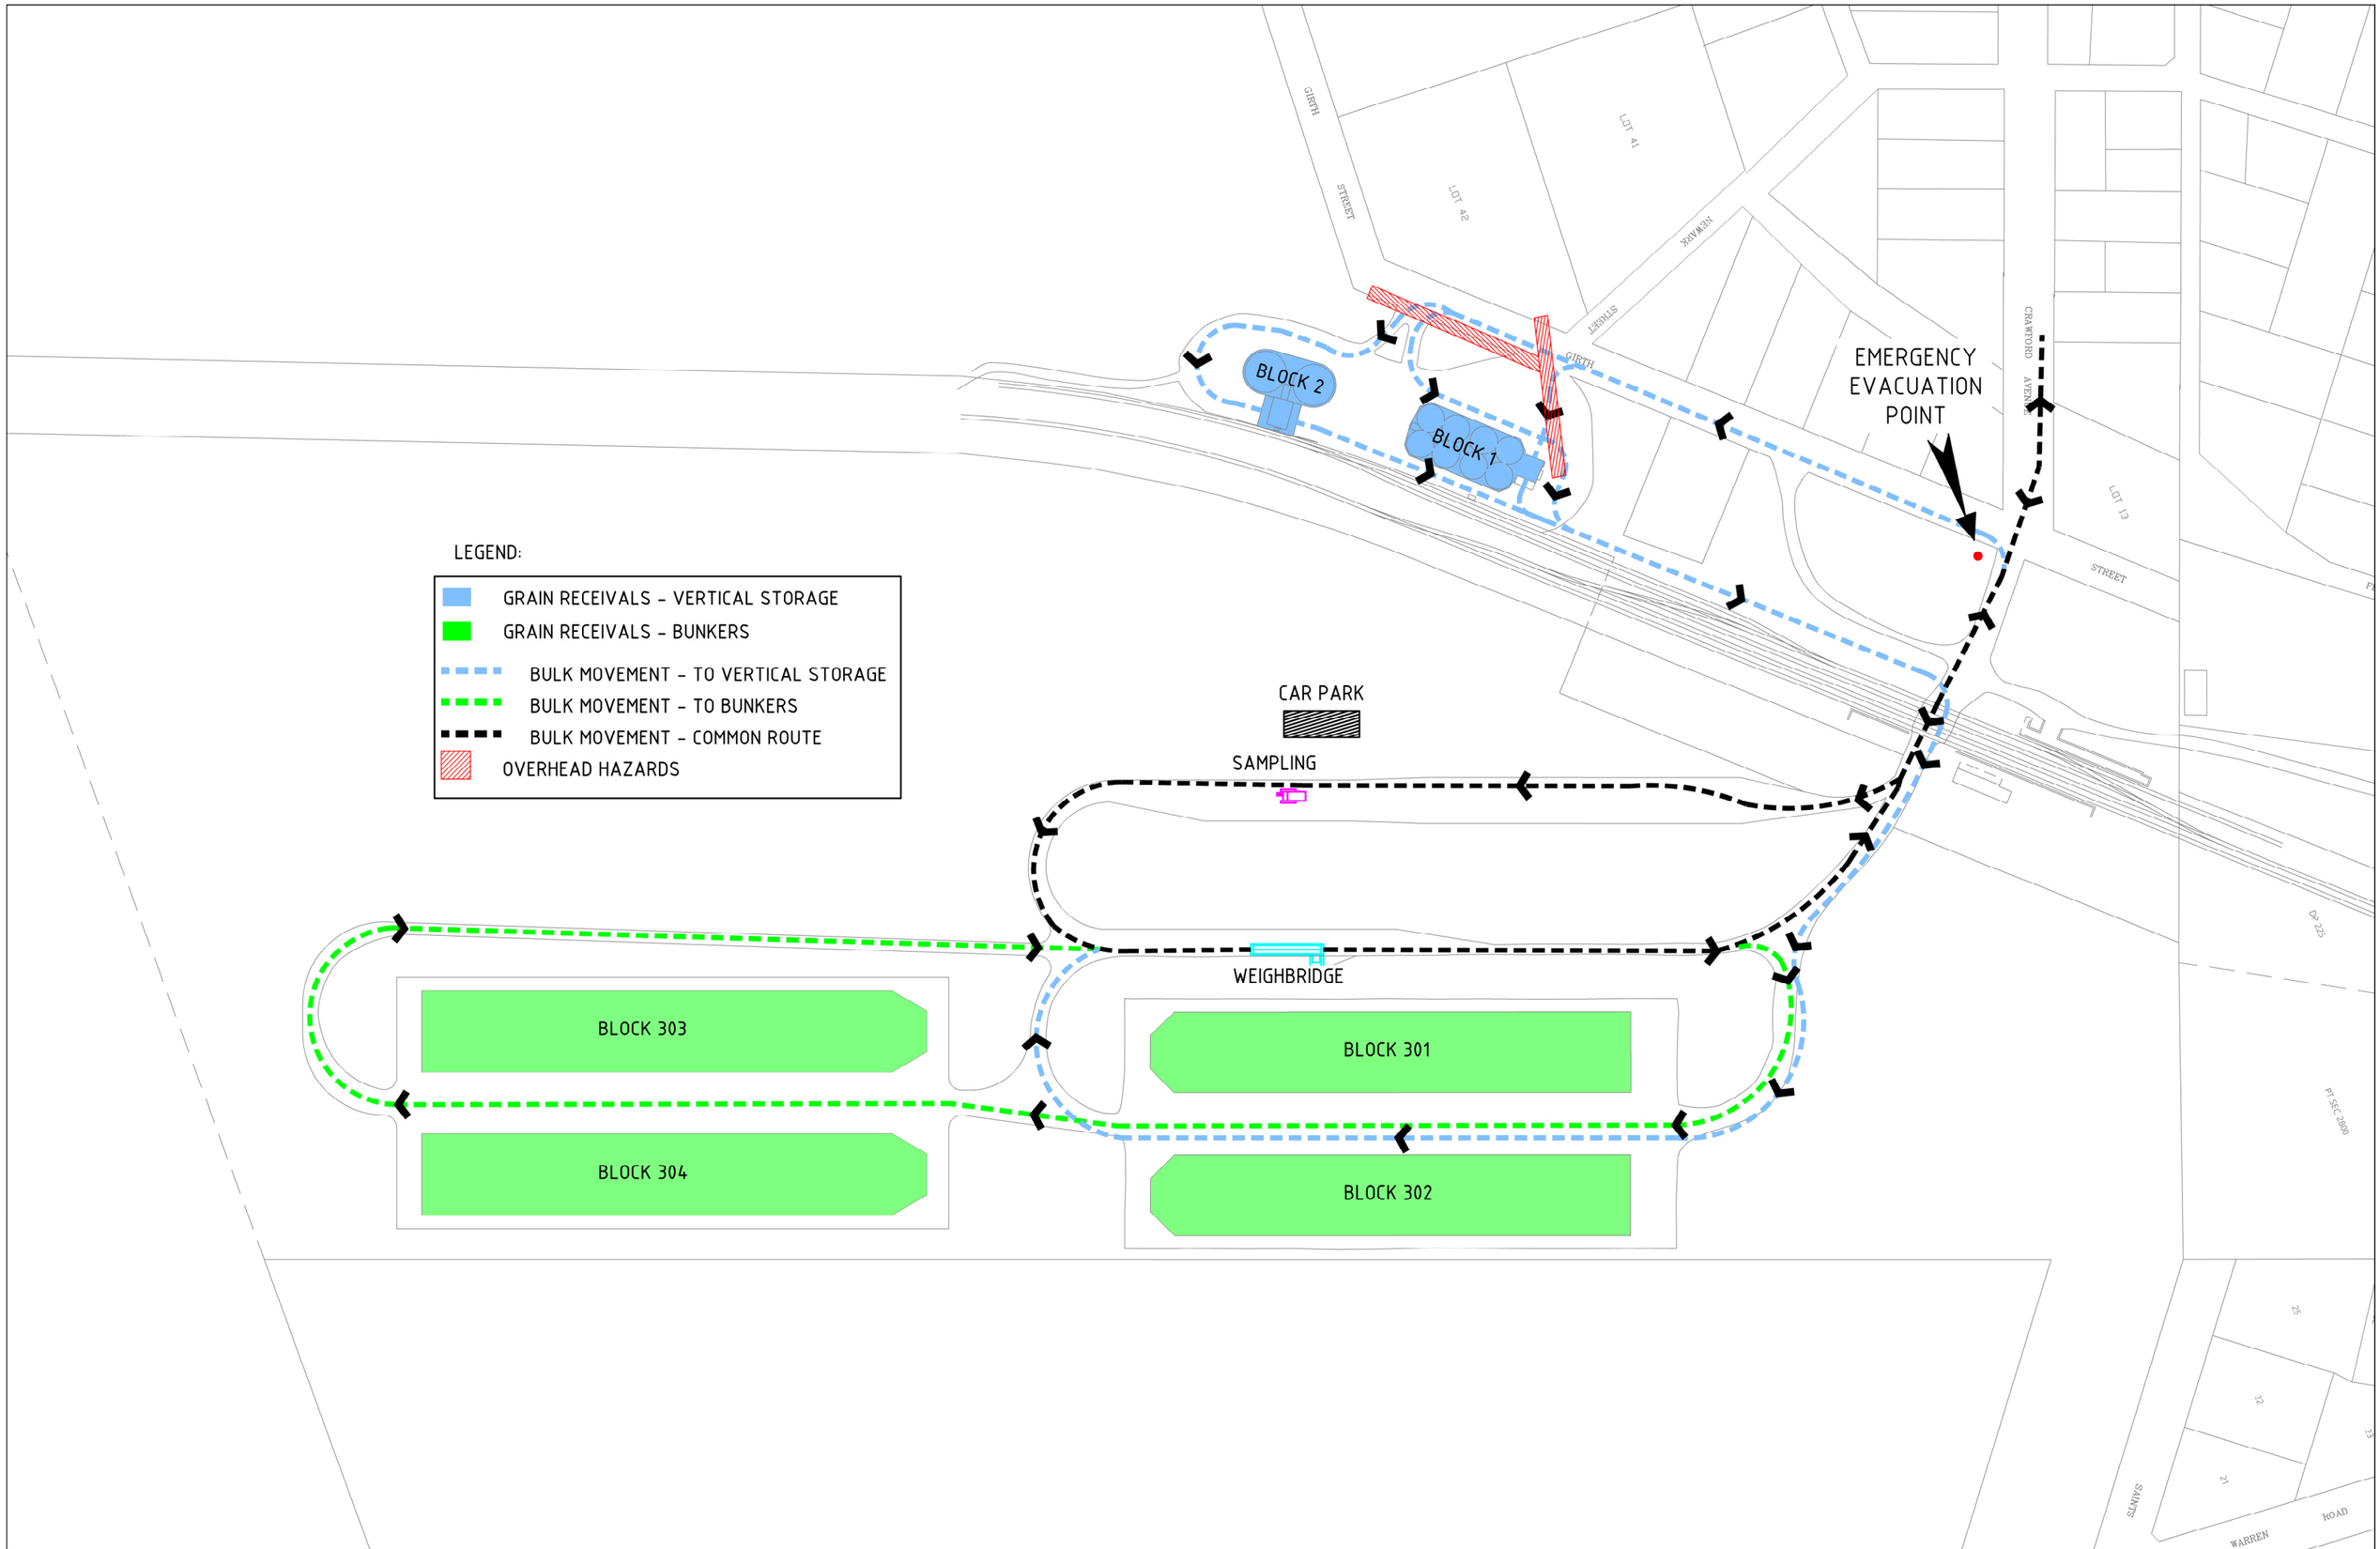

DRAWING TITLE	DWG. NO	ISSUE	DRAWING TITLE	DWG. NO	ISSUE
REFERENCE DRAWINGS			REFERENCE DRAWINGS		

ISSUE	REVISION	BY	AUTH	DATE
G	UPDATE TITLE BLOCK	TMB		13.04.21
F	TITLE SHEET UPDATED	TMB		08.11.16
E	EMERGENCY EVACUATION POINT ADDED	TMB		03.08.15
D	TRUCKS MODIFIED	TMB		17.10.14
C	CAR PARK ADDED	TMB		26.06.14
B	OVERHEAD HAZARDS IDENTIFIED	TMB		12.06.14

COPYRIGHT
THIS DRAWING SHALL NOT BE USED FOR MANUFACTURE, PRODUCTION, PROCUREMENT OR BE COPIED WITHOUT THE WRITTEN PERMISSION OF VITERRA.

VITERRA THE AGRICULTURE NETWORK
Level 1, 186 Greenhill Road Parkside SA 5063
Phone; (08) 8304 5000
www.viterra.com.au

VITERRA COUNTRY STORAGE
SADDLEWORTH SITE
TRAFFIC MANAGEMENT PLAN

DATE	23.06.11	DRN	TMB	PROJ APP	DRAWING No. P-SAD-0014
SCALE	NTS	JOB No			
VITERRA MAINTENANCE & ENGINEERING SERVICES - Ph: 8304 5000				ISSUE	G B1