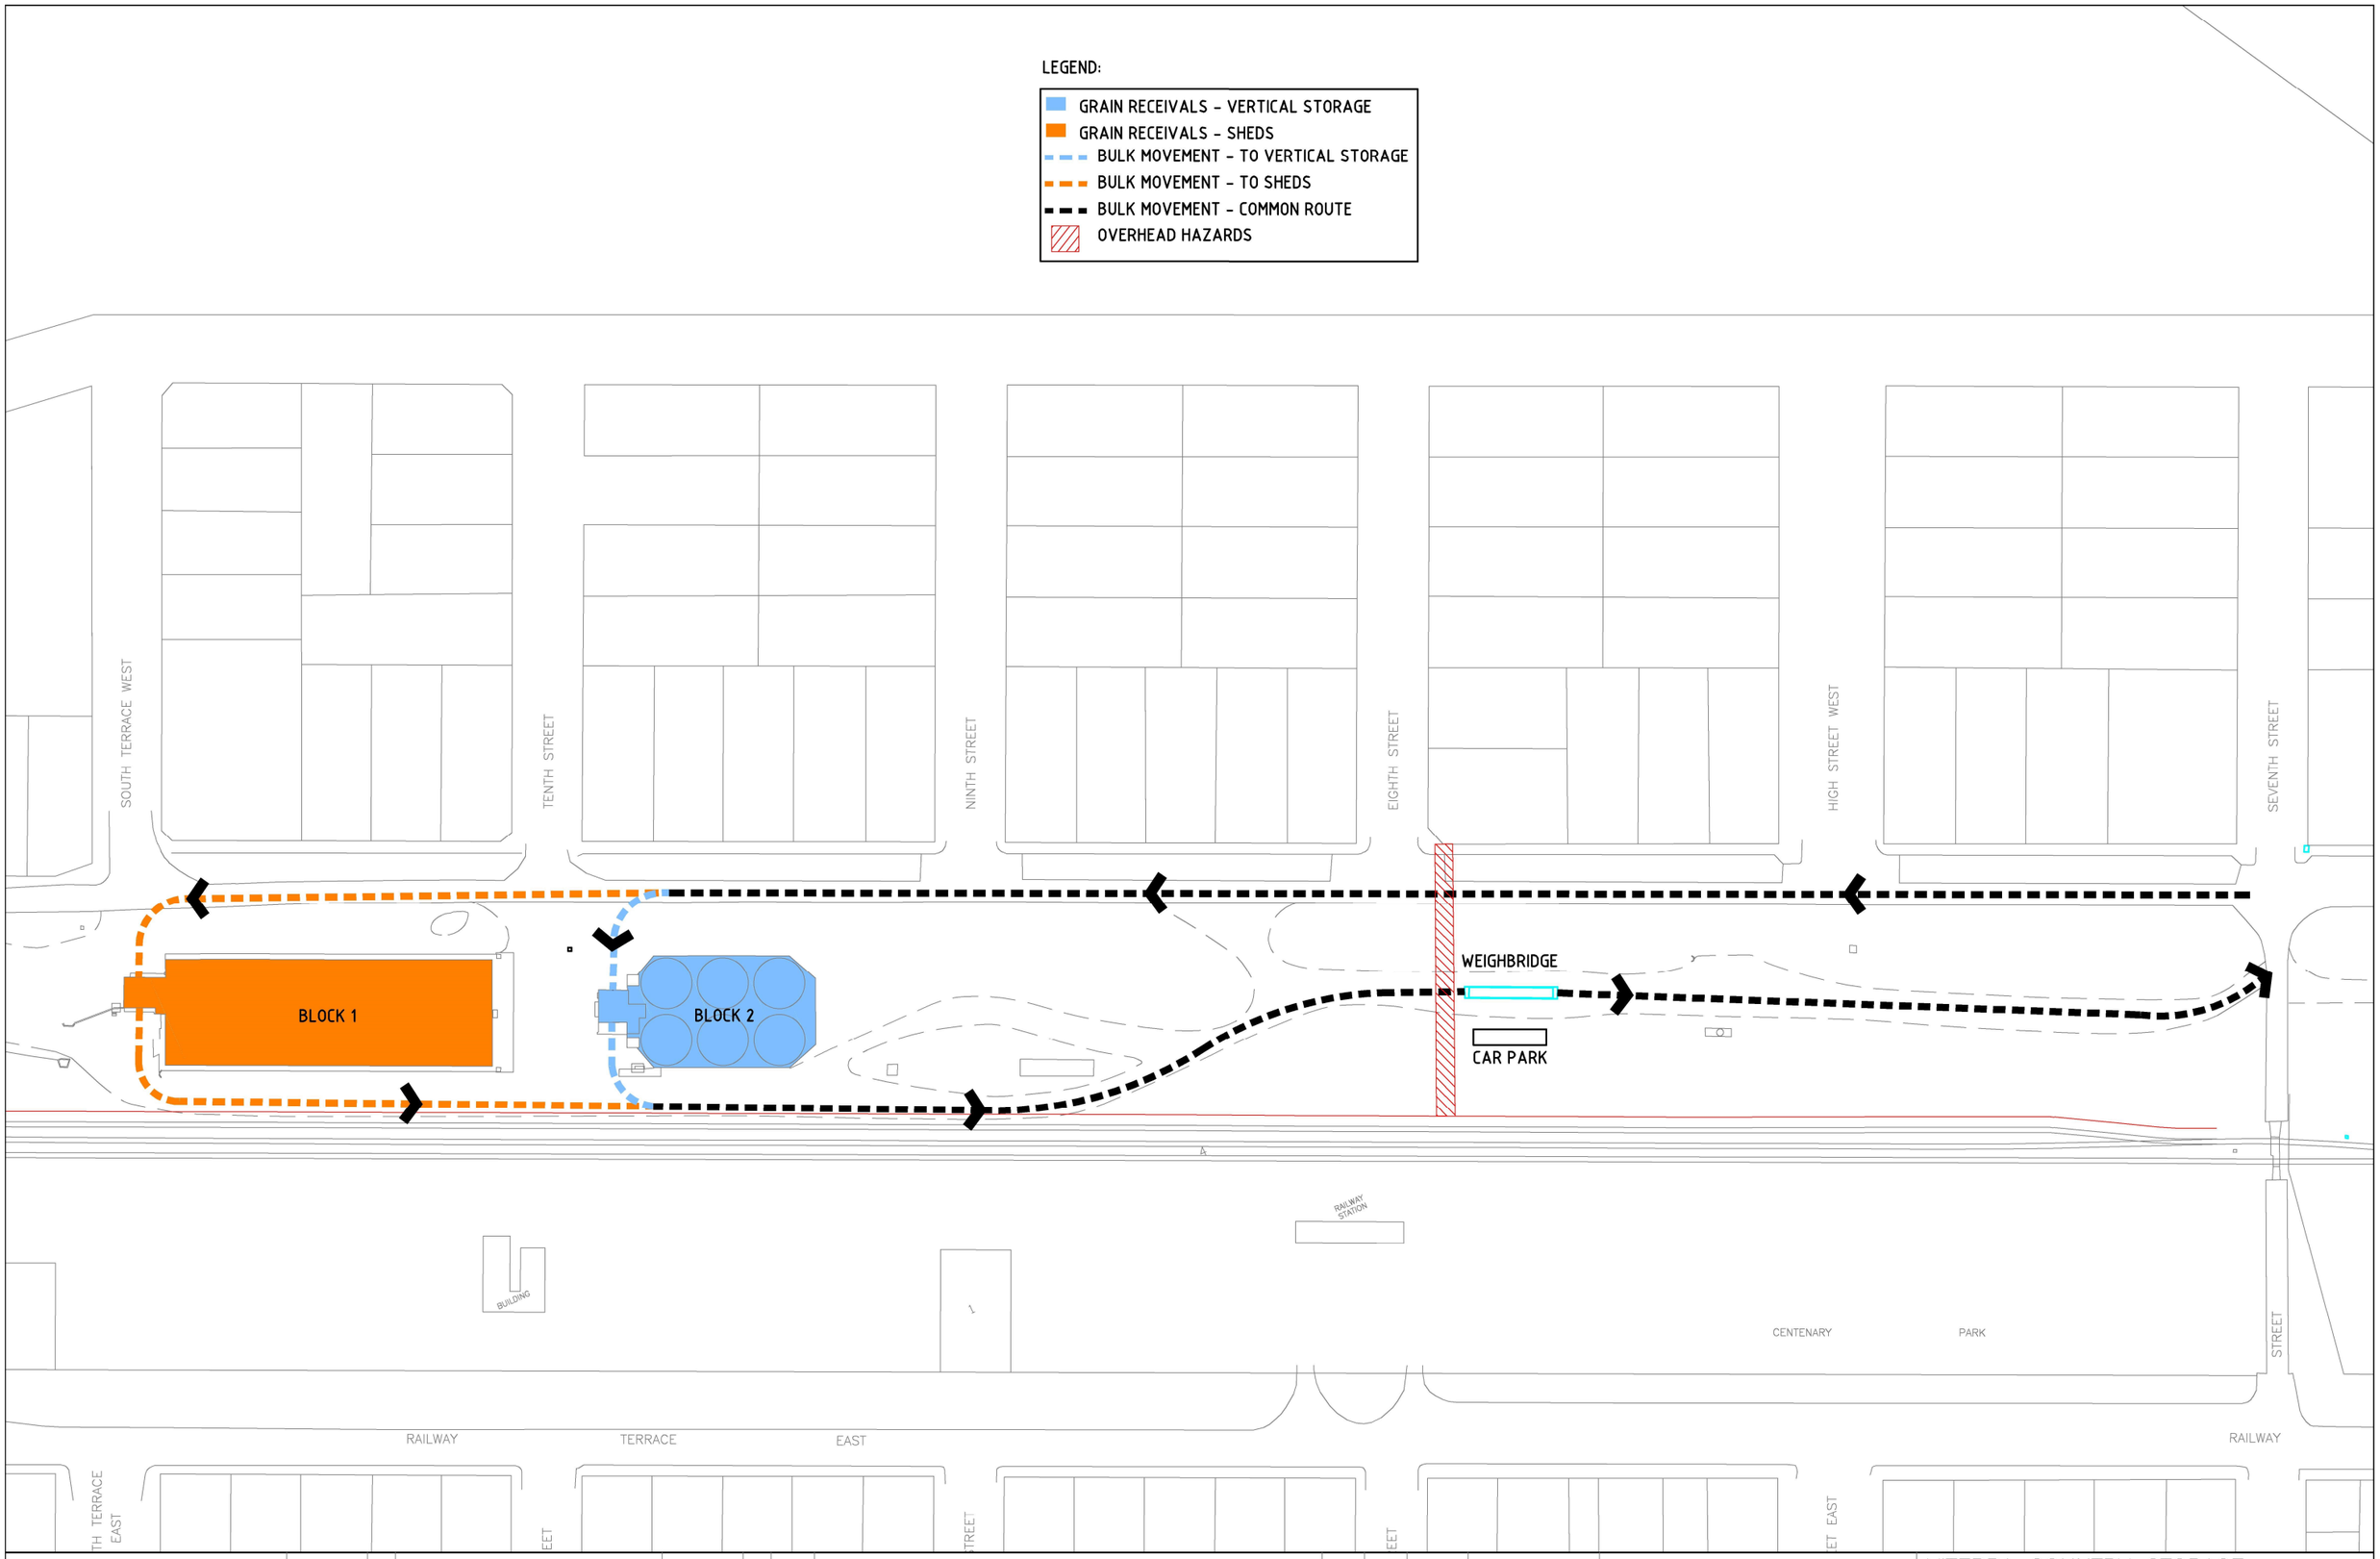

DRAWING TITLE	DWG. NO	ISSUE	DRAWING TITLE	DWG. NO	ISSUE
REFERENCE DRAWINGS			REFERENCE DRAWINGS		

ISSUE	REVISION	BY	AUTH	DATE
E	UPDATED OVERHEAD HAZARD	TMB		01/11/21
D	OVERHEAD HAZARD REMOVED, UPDATED TRUCK PATHS	TMB		01/11/21
C	UPDATE TITLE BLOCK	TMB		13.04.21
B	TITLE SHEET UPDATED	TMB		08.11.16
A	OVERHEAD HAZARDS & CAR PARK ADDED	TMB		06.06.14

COPYRIGHT
THIS DRAWING SHALL NOT BE USED FOR MANUFACTURE, PRODUCTION, PROCUREMENT OR BE COPIED WITHOUT THE WRITTEN PERMISSION OF VITERRA.

VITERRA THE AGRICULTURE NETWORK
Level 1, 186 Greenhill Road Parkside SA 5063
Phone; (08) 8304 5000
www.viterra.com.au

VITERRA COUNTRY STORAGE
SNOWTOWN SILO SITE
TRAFFIC MANAGEMENT PLAN

DATE	DRN	PROJ APP	DRAWING No
31.10.11	TMB		P-SNO-0031
SCALE NTS	JOB No		

VITERRA MAINTENANCE & ENGINEERING SERVICES - Ph: 8304 5000

ISSUE E B1