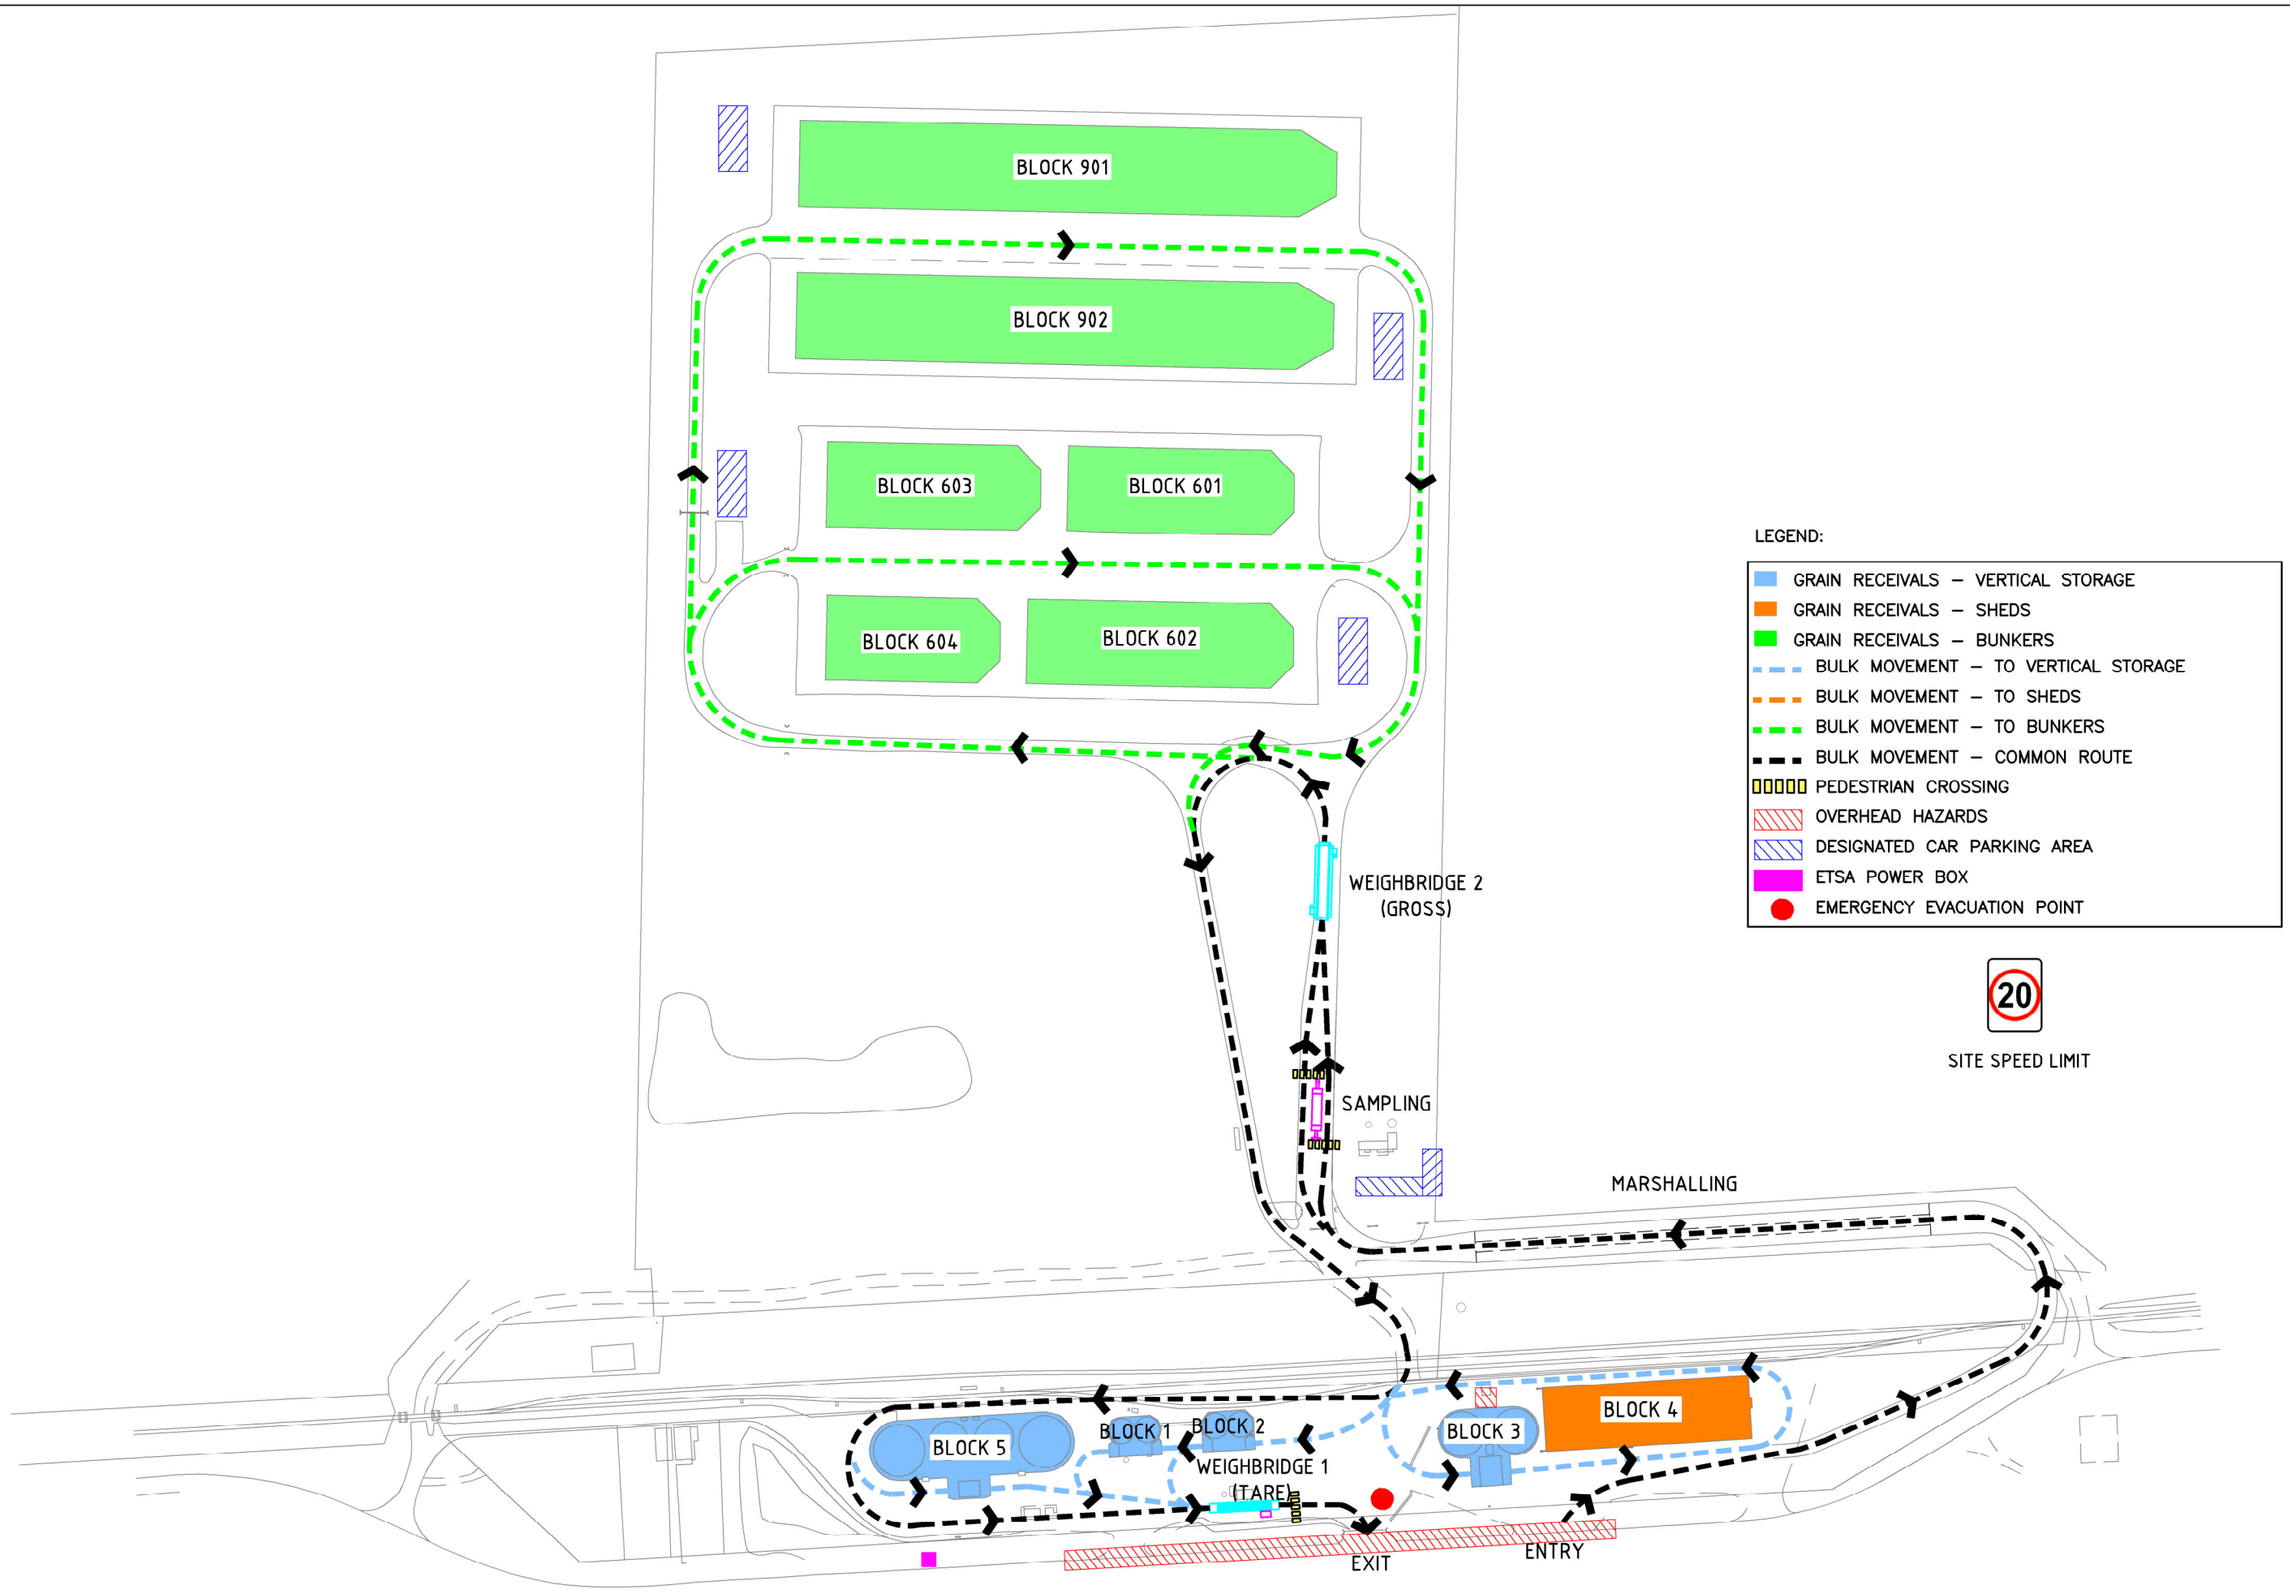


			H	UPDATED BUNKER LABELLING	TMB		26/08/26
			G	ADDED SITE OFFICE, AMENITIES BUILDING, CAR PARKING, PEDESTRIAN CROSSINGS, UPDATE TITLE BLOCK	TMB		12/08/25
			F	REMOVED SITE SPEED LIMIT	TMB		25/07/23
			E	UPDATED CAR PARKING LOCATIONS	TMB		12/12/22
			D	UPDATE TITLE BLOCK	TMB		13.04.21
			C	UPDATE TITLE BLOCK	TMB		30.08.17
DRAWING TITLE	DWG NO	ISSUE	ISSUE	REVISION	BY	AUTH	DATE
REFERENCE DRAWINGS							

COPYRIGHT
THIS DRAWING SHALL NOT BE USED FOR MANUFACTURE, PRODUCTION, PROCUREMENT OR BE COPIED WITHOUT THE WRITTEN PERMISSION OF BUNGE.

BUNGE
PO Box 1169 Adelaide SA 5001
Phone: (08) 8304 5000
www.bunge.com.au

APAMURRA COUNTRY STORAGE
TRAFFIC MANAGEMENT PLAN
–

DATE 16/06/11	DRN TMB	PROJ APP	DRAWING No	ISSUE
SCALE NTS	JOB No		P–APA–0009	H
BUNGE ENGINEERING & MAINTENANCE SERVICES - Ph: 8304 5000				A1