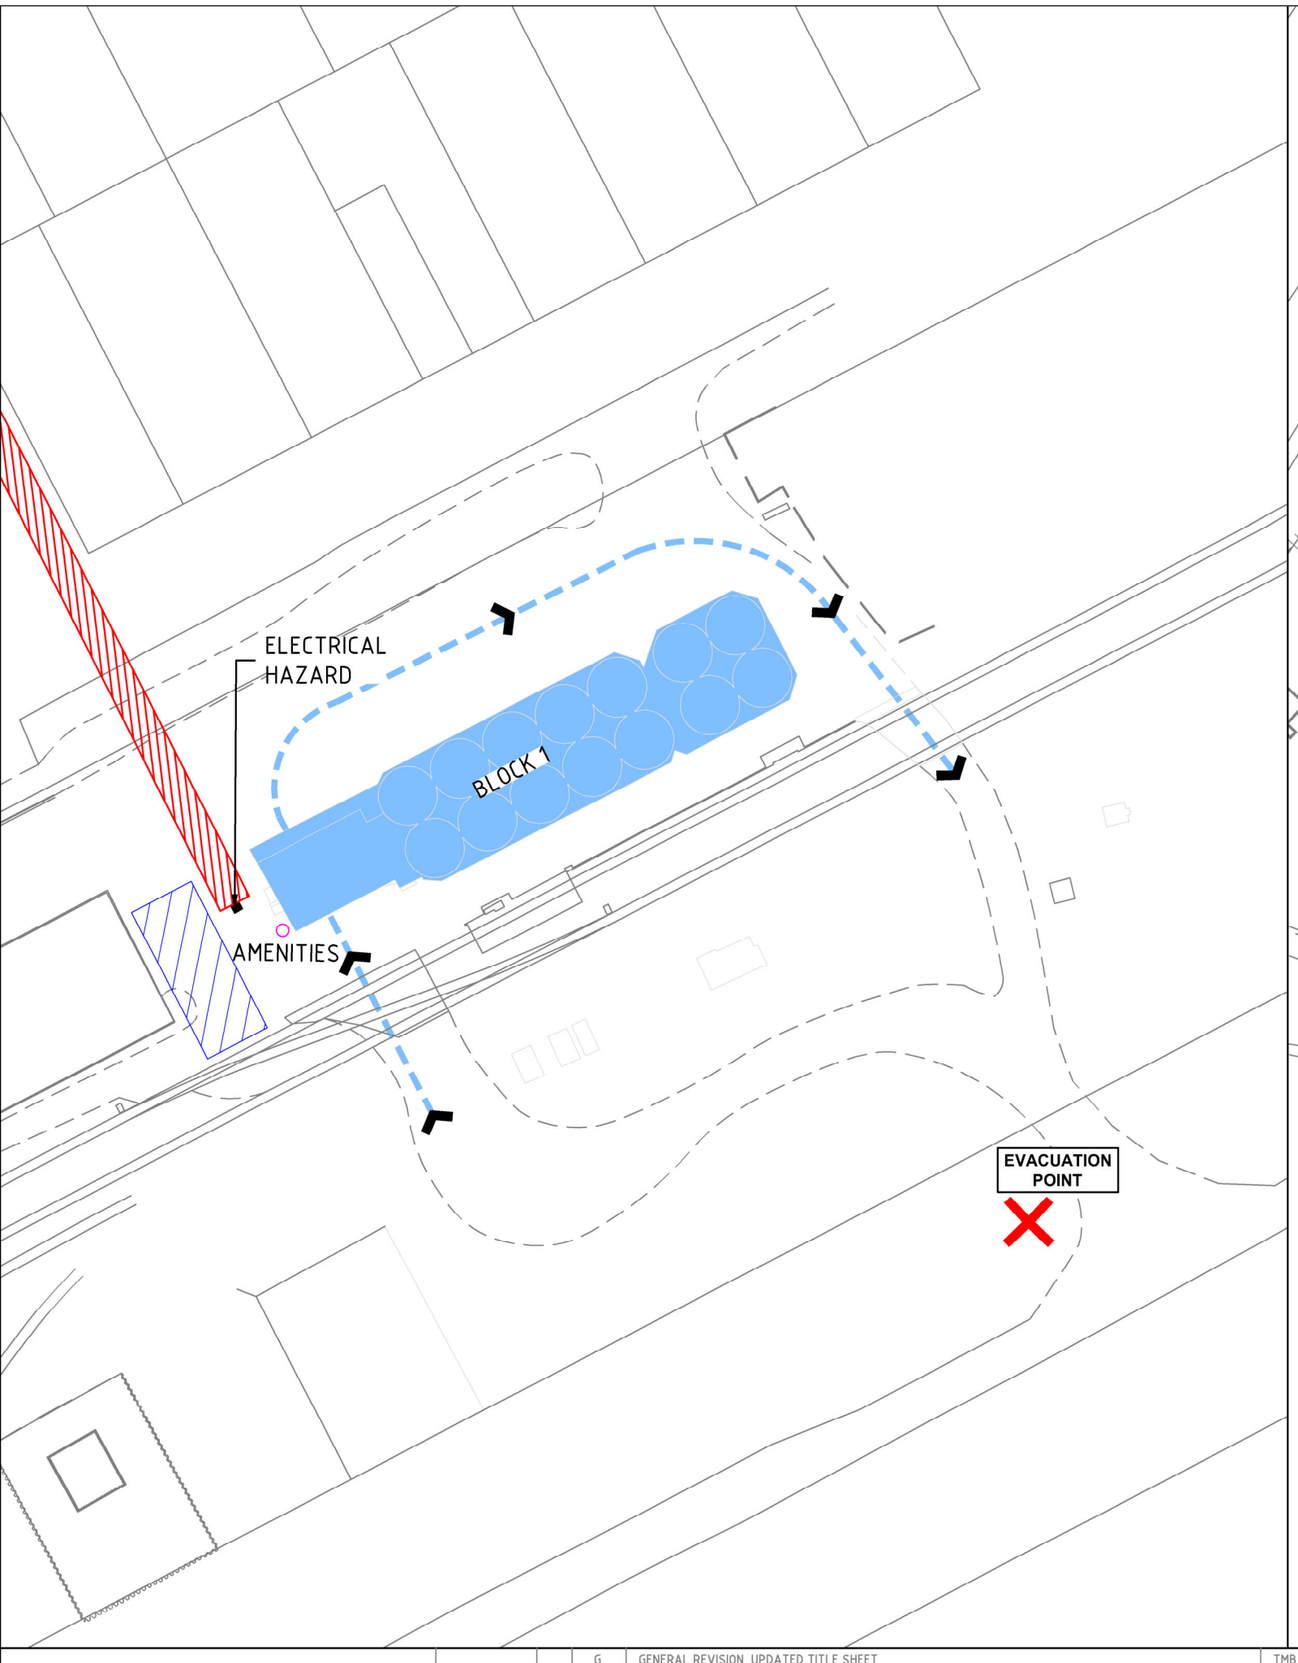

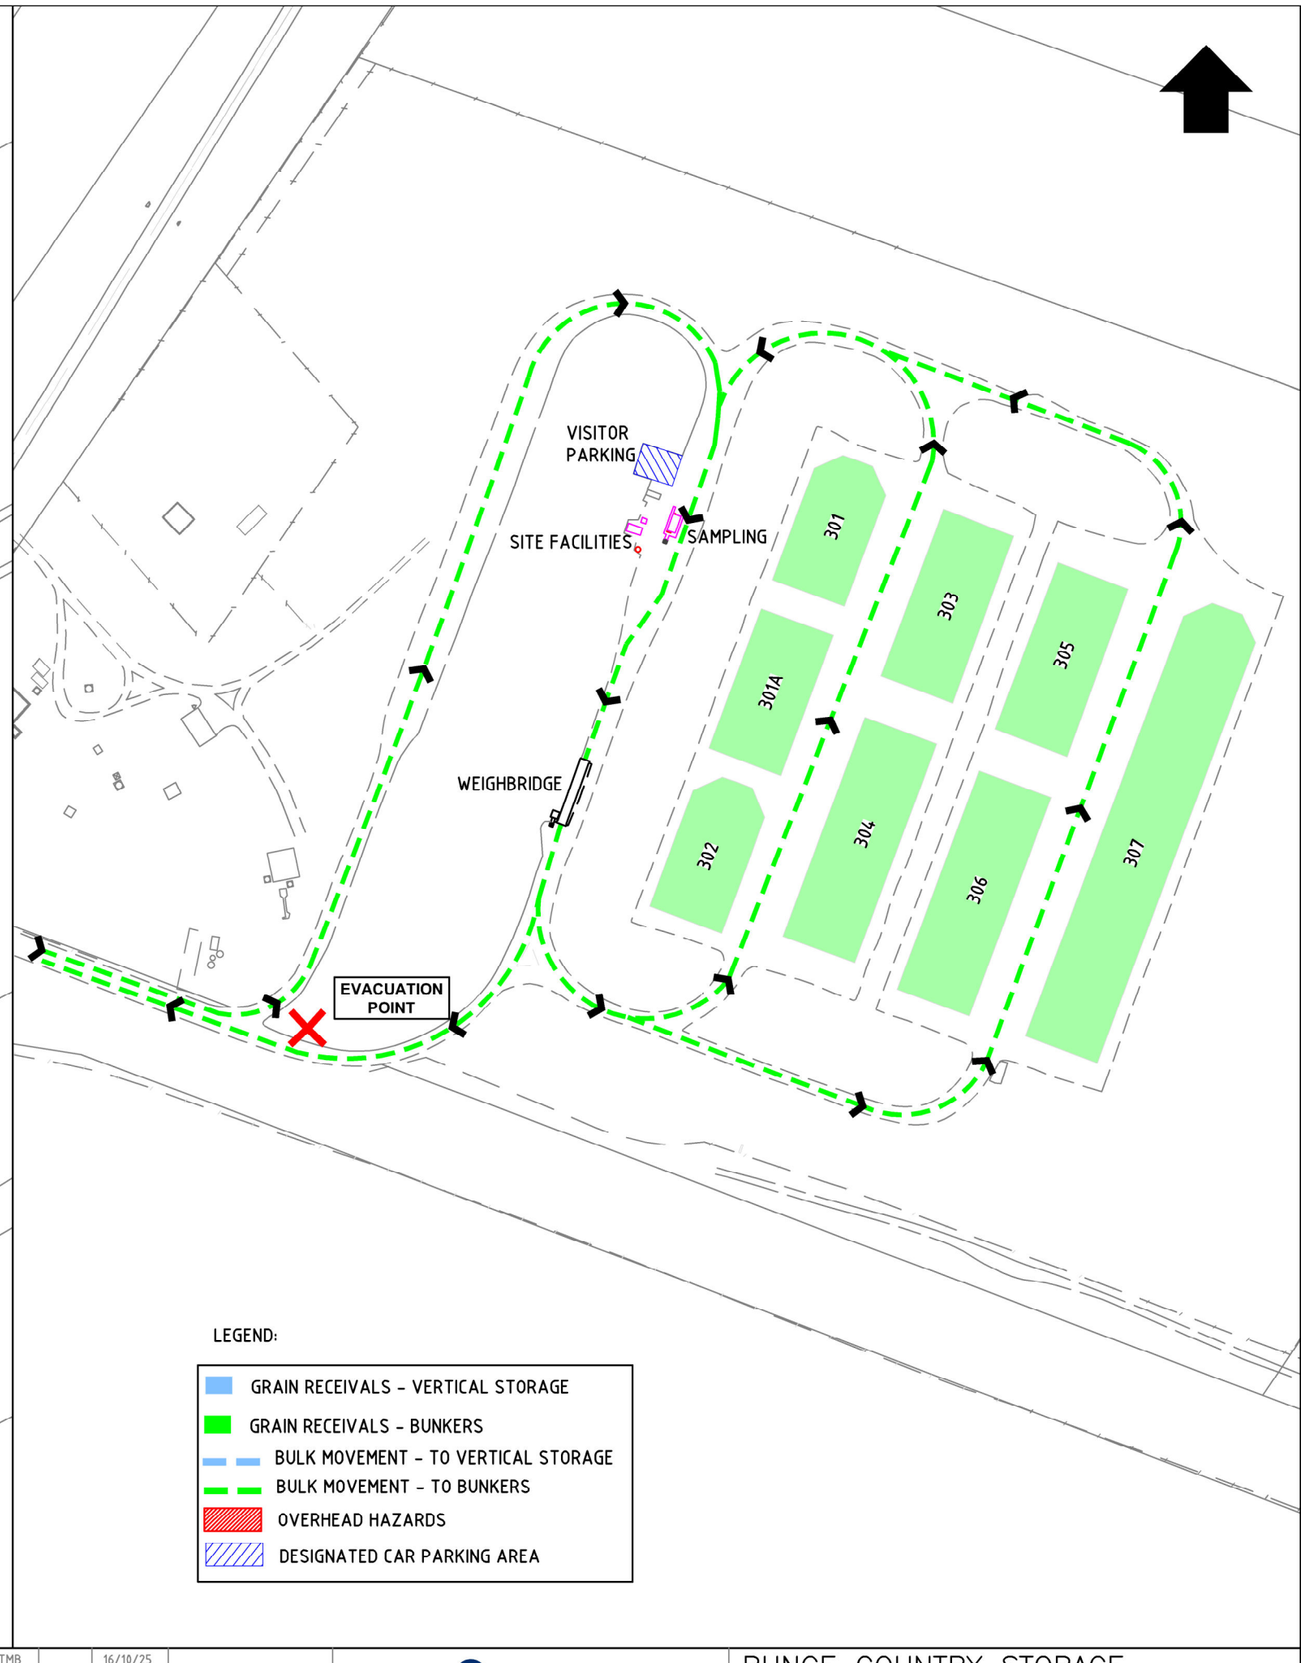

DRAWING TITLE	DWG. NO	ISSUE	ISSUE	REVISION	BY	AUTH	DATE
			G	GENERAL REVISION, UPDATED TITLE SHEET	TMB		16/10/25
			F	UPDATED CAR PARKING LOCATIONS	TMB		12/12/22
			E	UPDATE TITLE BLOCK	TMB		13.04.21
			D	UPDATE TITLE BLOCK	TMB		31.08.17
			C	GROUND BASE ELECTRICAL HAZARD ADDED	TMB		03.09.14
			B	OVERHEAD HAZARDS ADDED	TMB		22.01.14
REFERENCE DRAWINGS							

COPYRIGHT
THIS DRAWING SHALL NOT BE USED FOR MANUFACTURE, PRODUCTION, PROCUREMENT OR BE COPIED WITHOUT THE WRITTEN PERMISSION OF BUNGE.

BUNGE
PO Box 1169 Adelaide SA 5001
Phone: (08) 8304 5000
www.bunge.com.au

BUNGE COUNTRY STORAGE
KAROONDA SITE
TRAFFIC MANAGEMENT PLAN

DATE	30/06/11	DRN	TMB	PROJ APP		DRAWING No	ISSUE
SCALE	NTS	JOB No				P-KAR-0006	G

BUNGE ENGINEERING & MAINTENANCE SERVICES - Ph: 8304 5000 A1