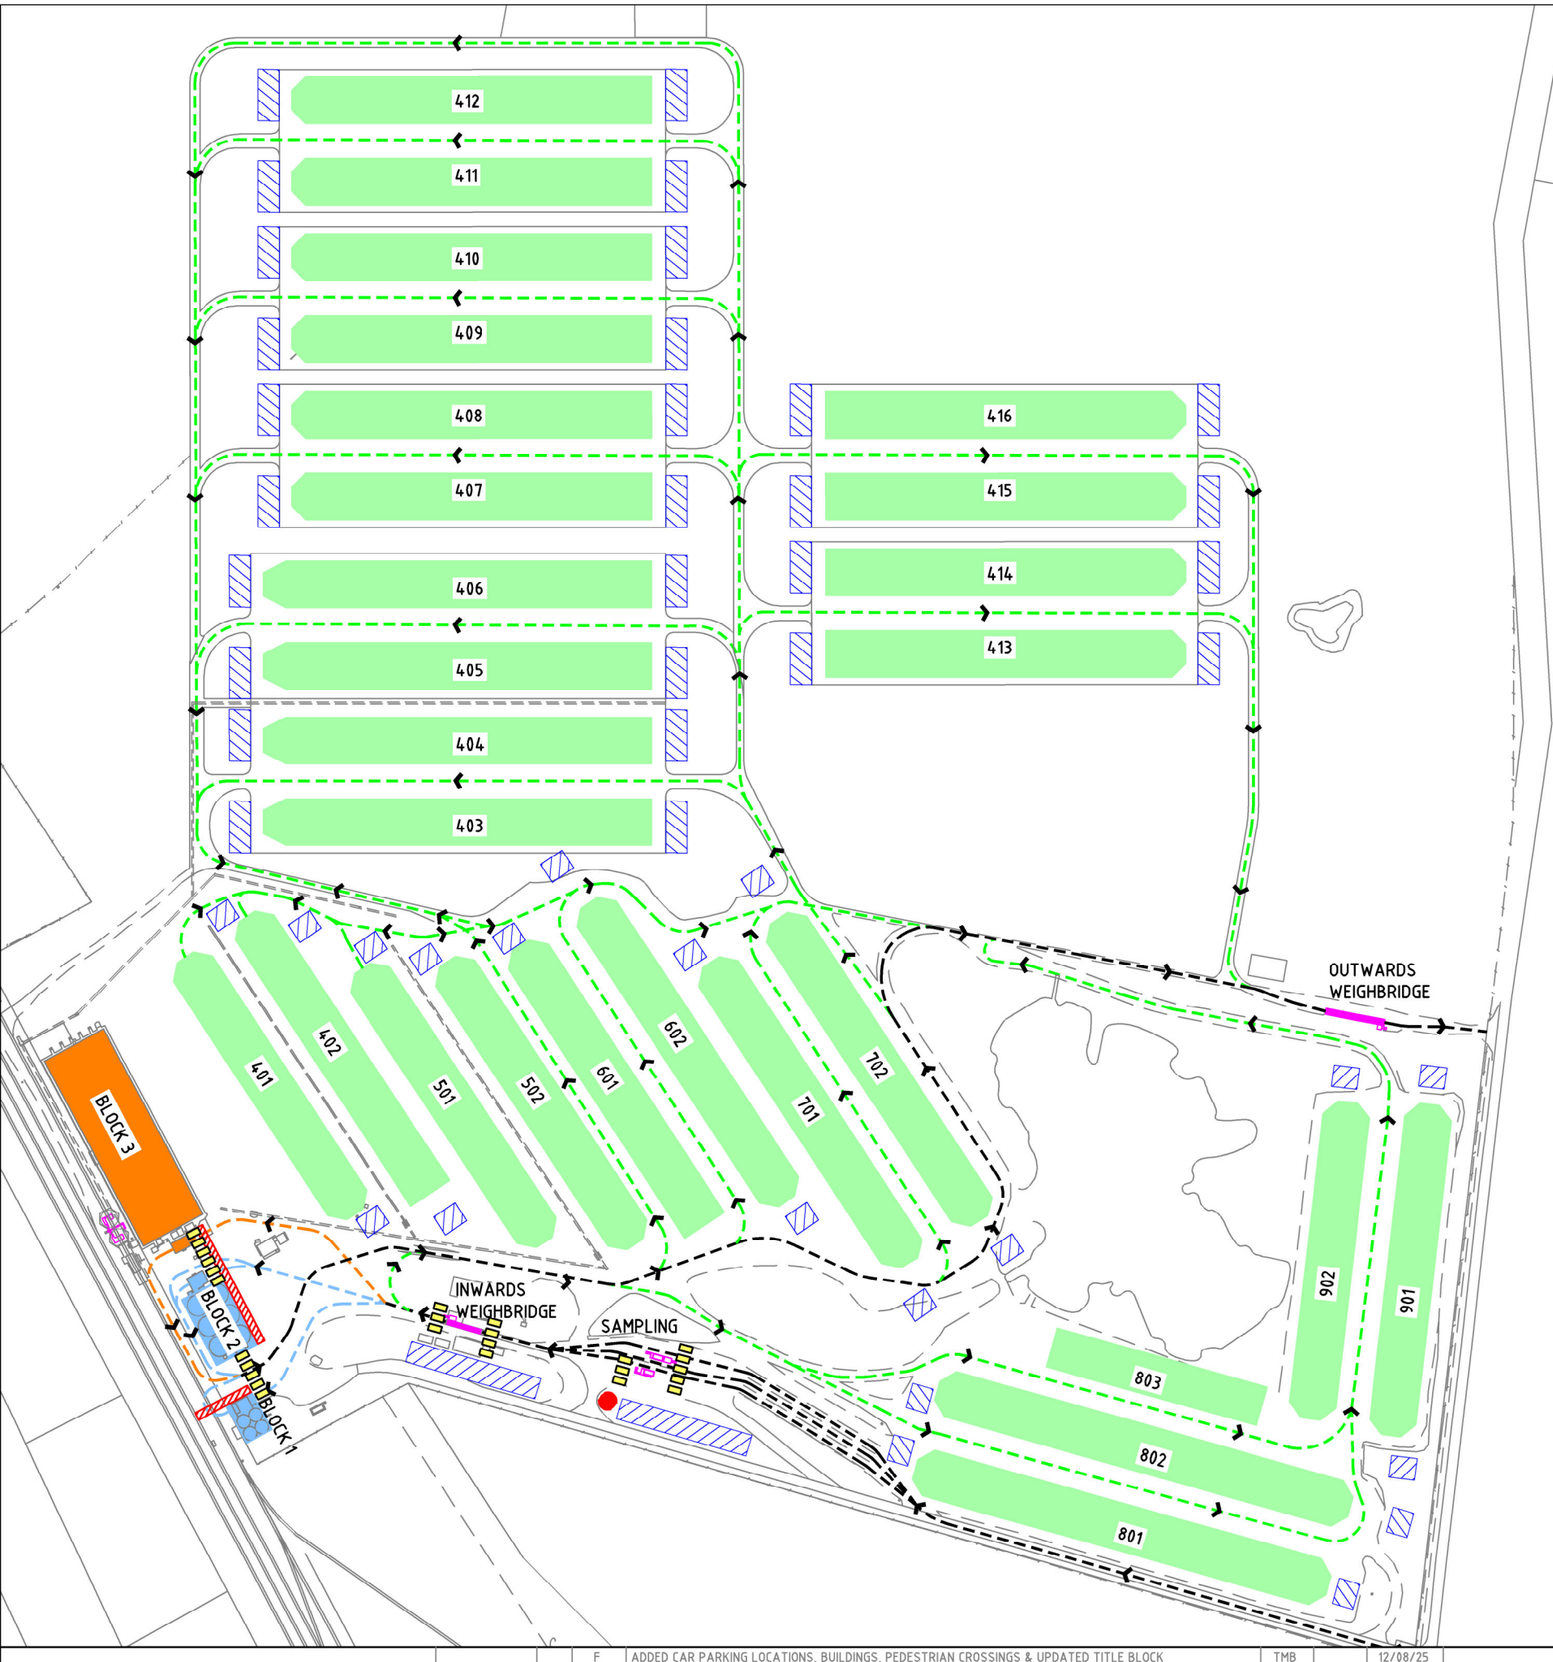

LEGEND:

- GRAIN RECEIVALS – VERTICAL STORAGE
- GRAIN RECEIVALS – SHEDS
- GRAIN RECEIVALS – BUNKERS
- BULK MOVEMENT – TO VERTICAL STORAGE
- BULK MOVEMENT – TO SHEDS
- BULK MOVEMENT – TO BUNKERS
- BULK MOVEMENT – COMMON ROUTE
- PEDESTRIAN CROSSING
- OVERHEAD HAZARD
- DESIGNATED CAR PARKING AREA
- EMERGENCY EVACUATION POINT

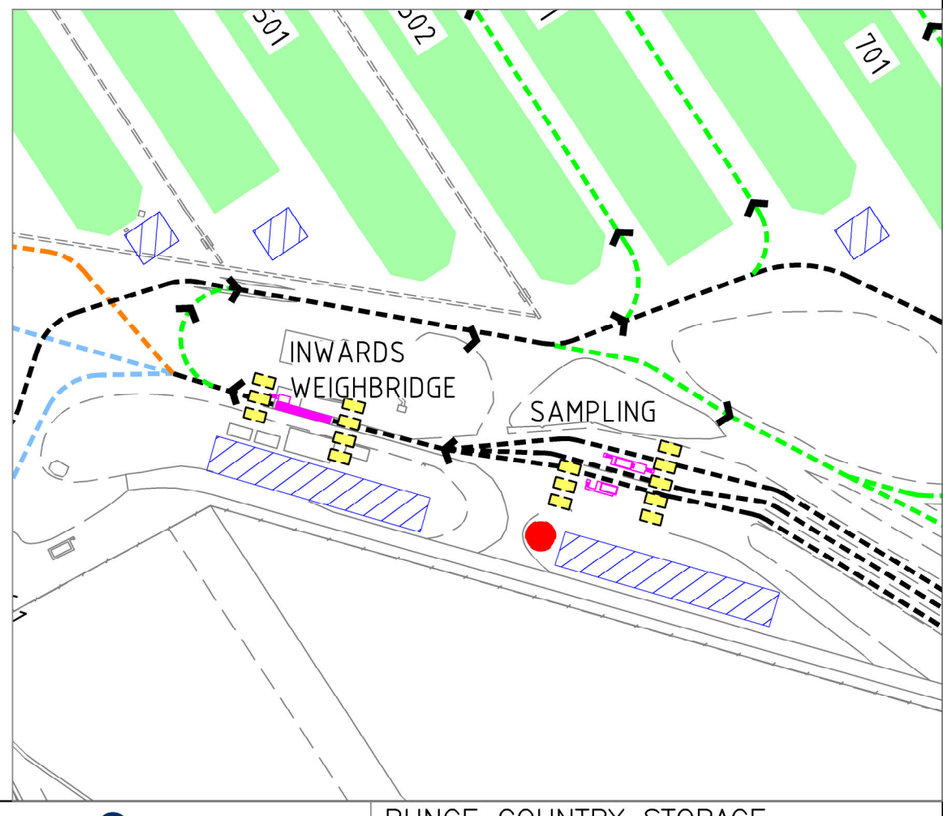

DRAWING TITLE	DWG. NO	ISSUE	ISSUE	REVISION	BY	AUTH	DATE
			F	ADDED CAR PARKING LOCATIONS, BUILDINGS, PEDESTRIAN CROSSINGS & UPDATED TITLE BLOCK	TMB		12/08/25
			E	OVERHEAD ELECTRICAL HAZARDS ADDED	TMB		06/05/25
			D	UPDATED CAR PARKING LOCATIONS	TMB		12/12/22
			C	UPDATE TITLE BLOCK	TMB		13.04.21
			B	TRUCK PATHS REVISED	TMB		19.10.17
			A	2016/17 BUNKER ADDED, TITLE BLOCK UPDATED	TMB		08.09.17
REFERENCE DRAWINGS							

COPYRIGHT

THIS DRAWING SHALL NOT BE USED FOR MANUFACTURE, PRODUCTION, PROCUREMENT OR BE COPIED WITHOUT THE WRITTEN PERMISSION OF BUNGE.

BUNGE

PO Box 1169 Adelaide SA 5001
Phone: (08) 8304 5000
www.bunge.com.au

BUNGE COUNTRY STORAGE
TAILEM BEND SITE
TRAFFIC MANAGEMENT PLAN

DATE	27/05/11	DRN TMB	PROJ APP	DRAWING No	ISSUE
SCALE	NTS	JOB No		P–TAI–0111	F

BUNGE ENGINEERING & MAINTENANCE SERVICES - Ph: 8304 5000 — A1