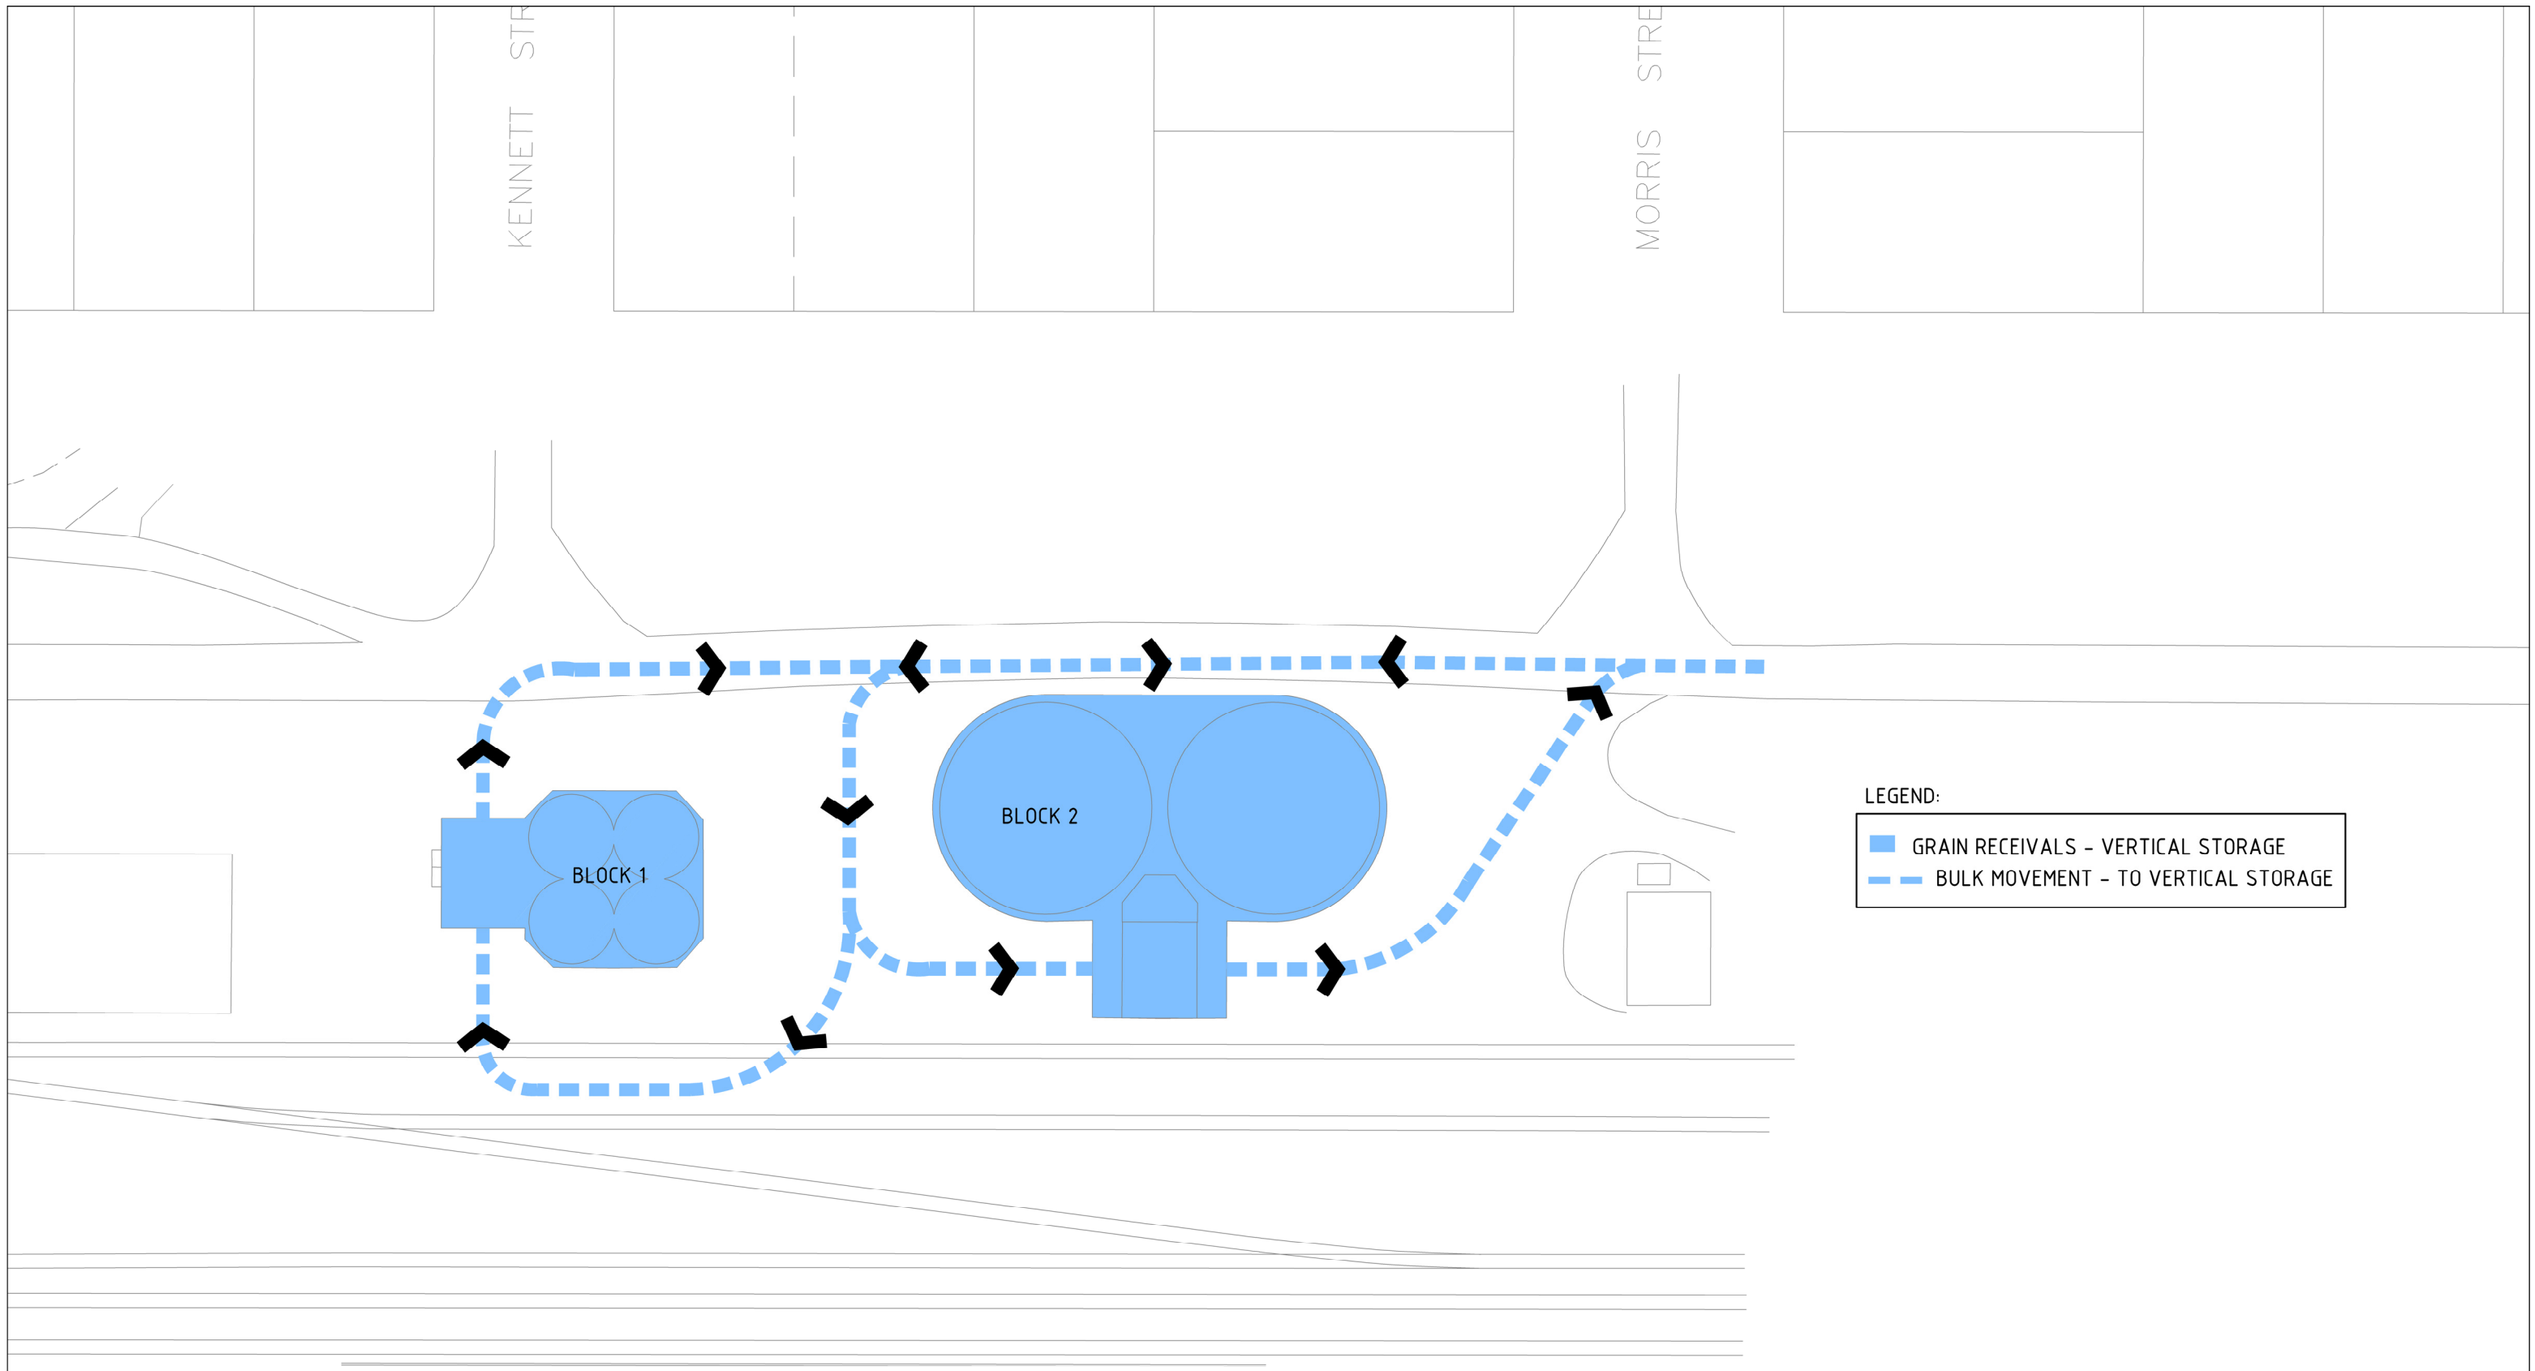

DRAWING TITLE	DWG. NO	ISSUE	DRAWING TITLE	DWG. NO	ISSUE
REFERENCE DRAWINGS			REFERENCE DRAWINGS		

ISSUE	REVISION	BY	AUTH	DATE
B	UPDATE TITLE BLOCK	TMB		13.04.21
A	UPDATE TITLE BLOCK	TMB		31.08.17

COPYRIGHT
THIS DRAWING SHALL NOT BE USED FOR MANUFACTURE, PRODUCTION, PROCUREMENT OR BE COPIED WITHOUT THE WRITTEN PERMISSION OF VITERRA.

VITERRA THE AGRICULTURE NETWORK
Level 1, 186 Greenhill Road Parkside SA 5063
Phone; (08) 8304 5000
www.viterra.com.au

VITERRA COUNTRY STORAGE
KEITH SILO SITE
TRAFFIC MANAGEMENT PLAN

DATE	31.10.13	DRN	TMB	PROJ APP	DRAWING No
SCALE	NTS	JOB No			P-KEI-0040

VITERRA MAINTENANCE & ENGINEERING SERVICES - Ph: 8304 5000 ISSUE B B1