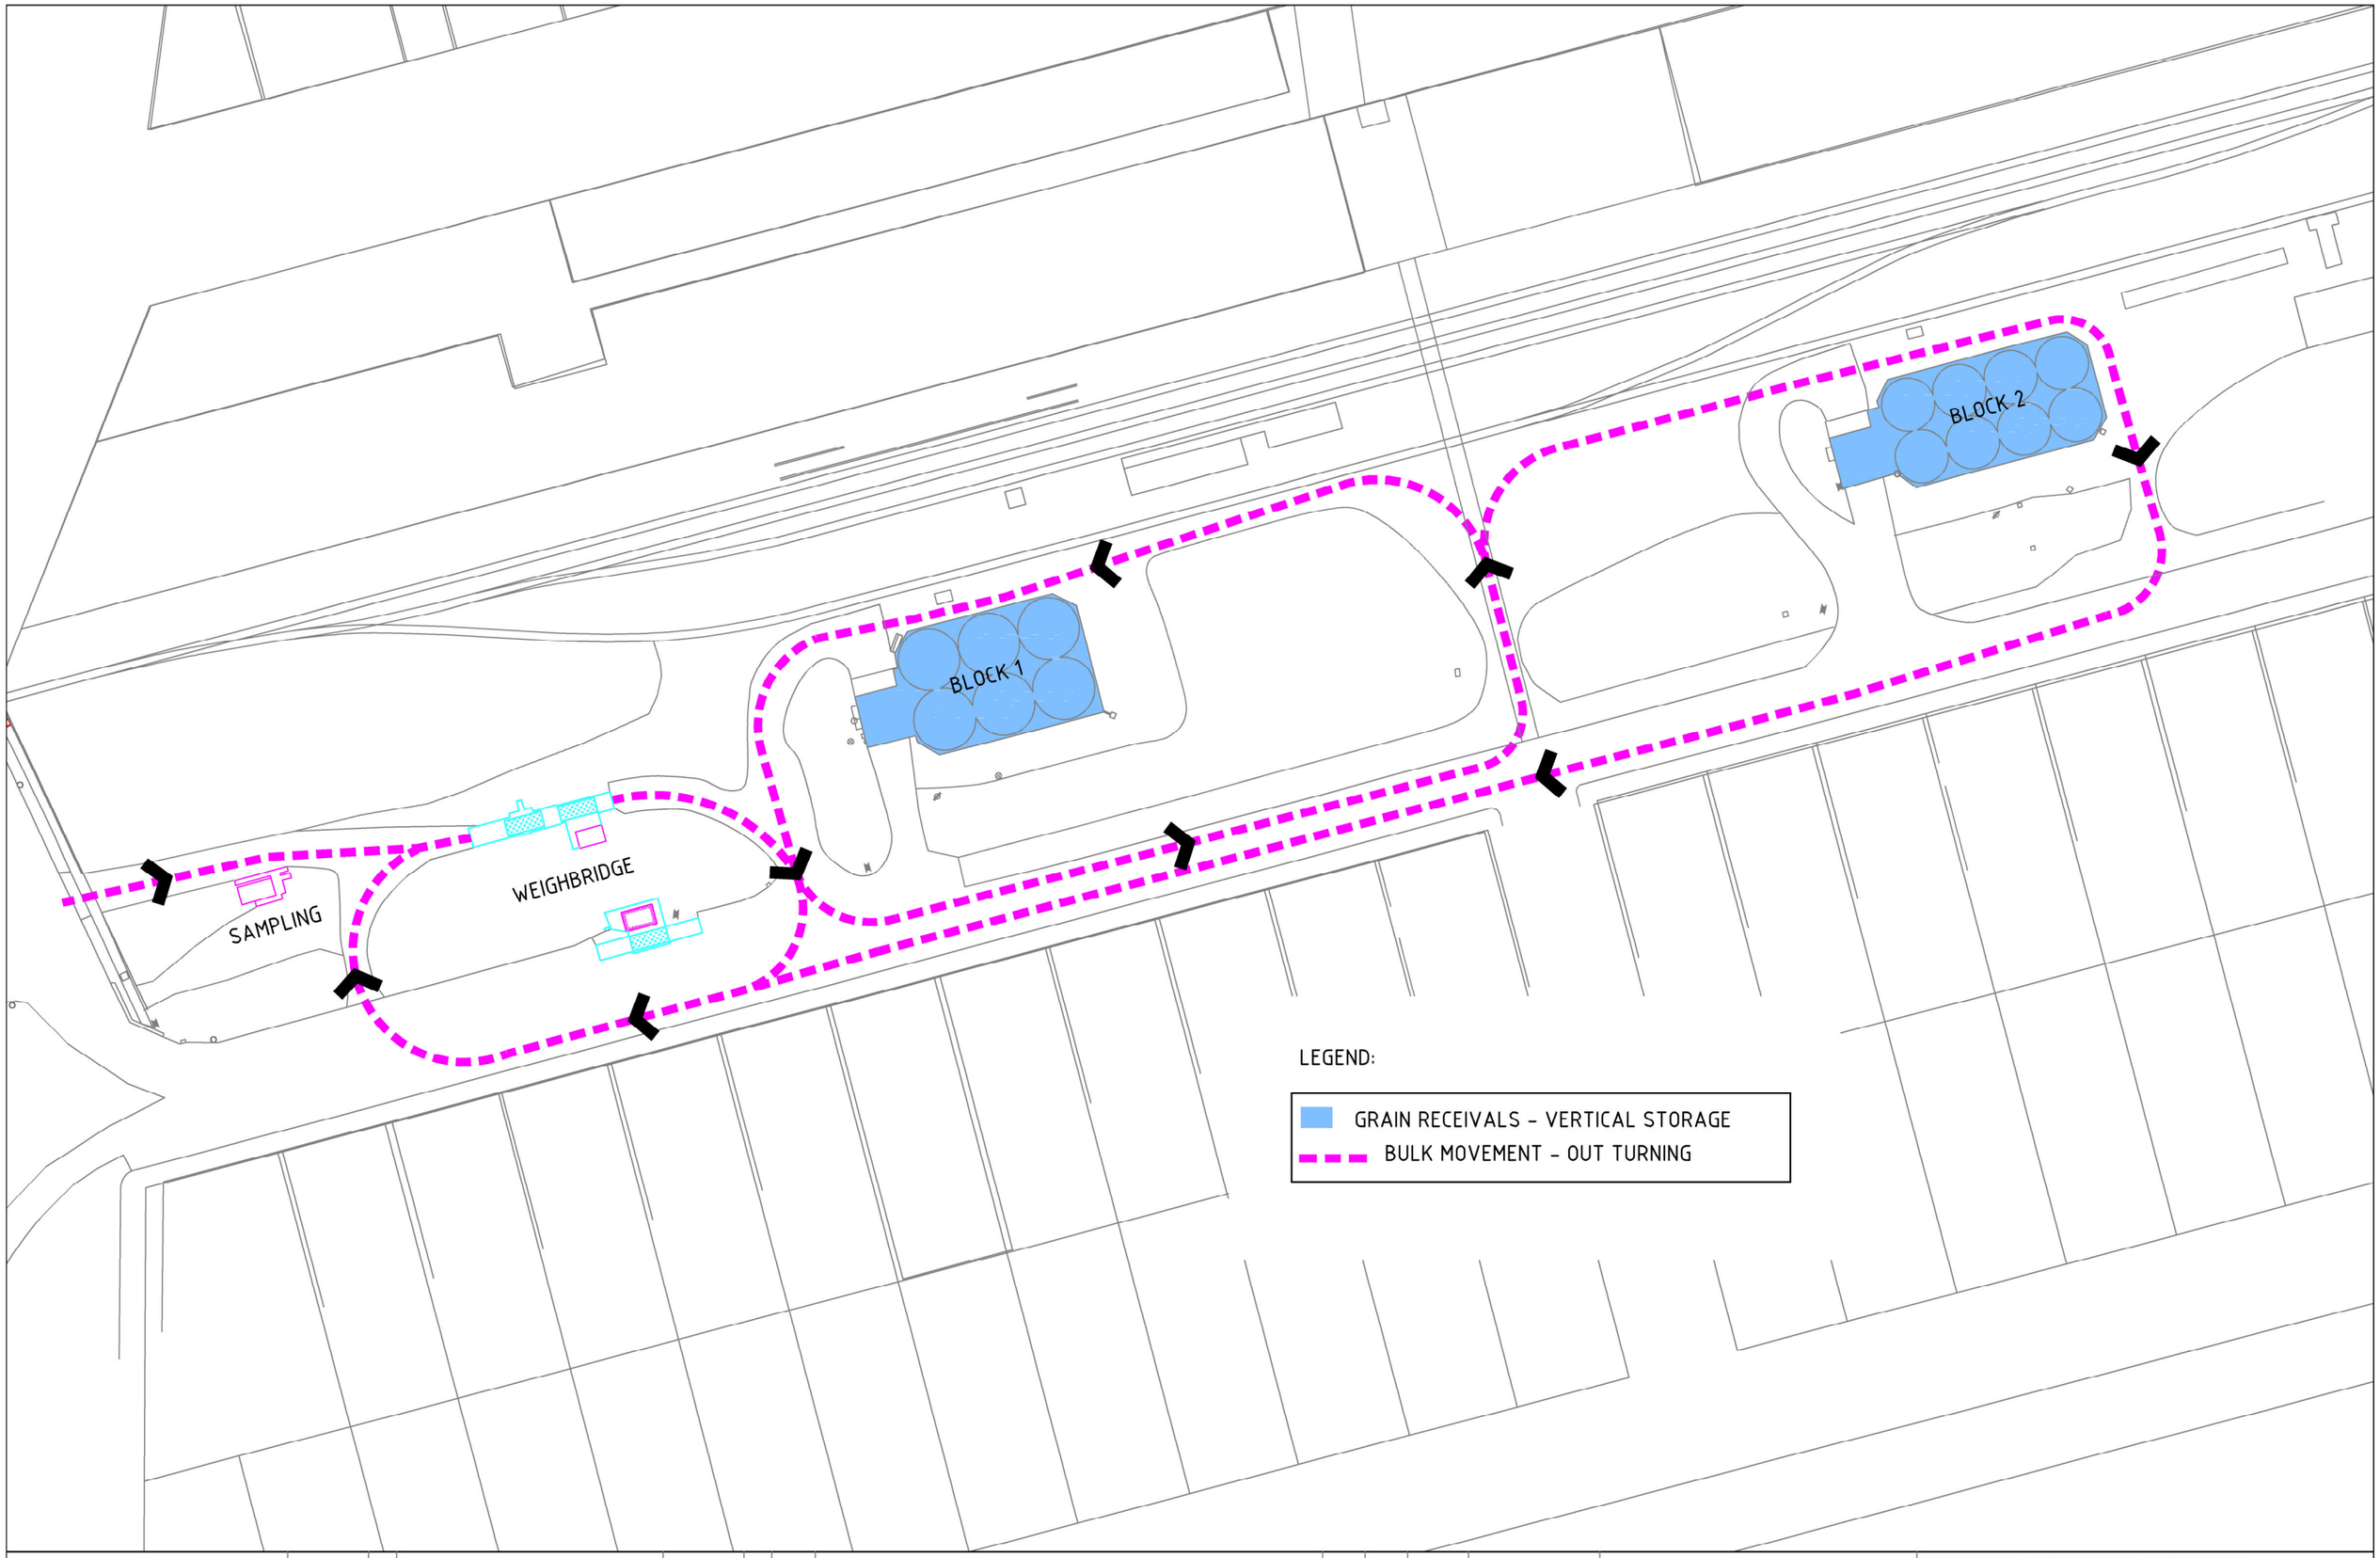

DRAWING TITLE	DWG. NO	ISSUE	DRAWING TITLE	DWG. NO	ISSUE
REFERENCE DRAWINGS			REFERENCE DRAWINGS		

ISSUE	REVISION	BY	AUTH	DATE
C	UPDATED TRUCK PATH	TMB		24.08.23
B	UPDATE TITLE BLOCK	TMB		13.04.21
A	TITLE SHEET UPDATED	TMB		20.10.17

COPYRIGHT
THIS DRAWING SHALL NOT BE USED FOR MANUFACTURE, PRODUCTION, PROCUREMENT OR BE COPIED WITHOUT THE WRITTEN PERMISSION OF VITERRA.

VITERRA THE AGRICULTURE NETWORK
Level 1, 186 Greenhill Road Parkside SA 5063
Phone; (08) 8304 5000
www.viterra.com.au

VITERRA COUNTRY STORAGE
LAMEROO SILO SITE
TRAFFIC MANAGEMENT PLAN – OUT TURNING

DATE	17.10.14	DRN	TMB	PROJ APP	DRAWING No
SCALE	NTS	JOB No			P–LAM–0007

VITERRA MAINTENANCE & ENGINEERING SERVICES - Ph: 8304 5000 | ISSUE C | B1