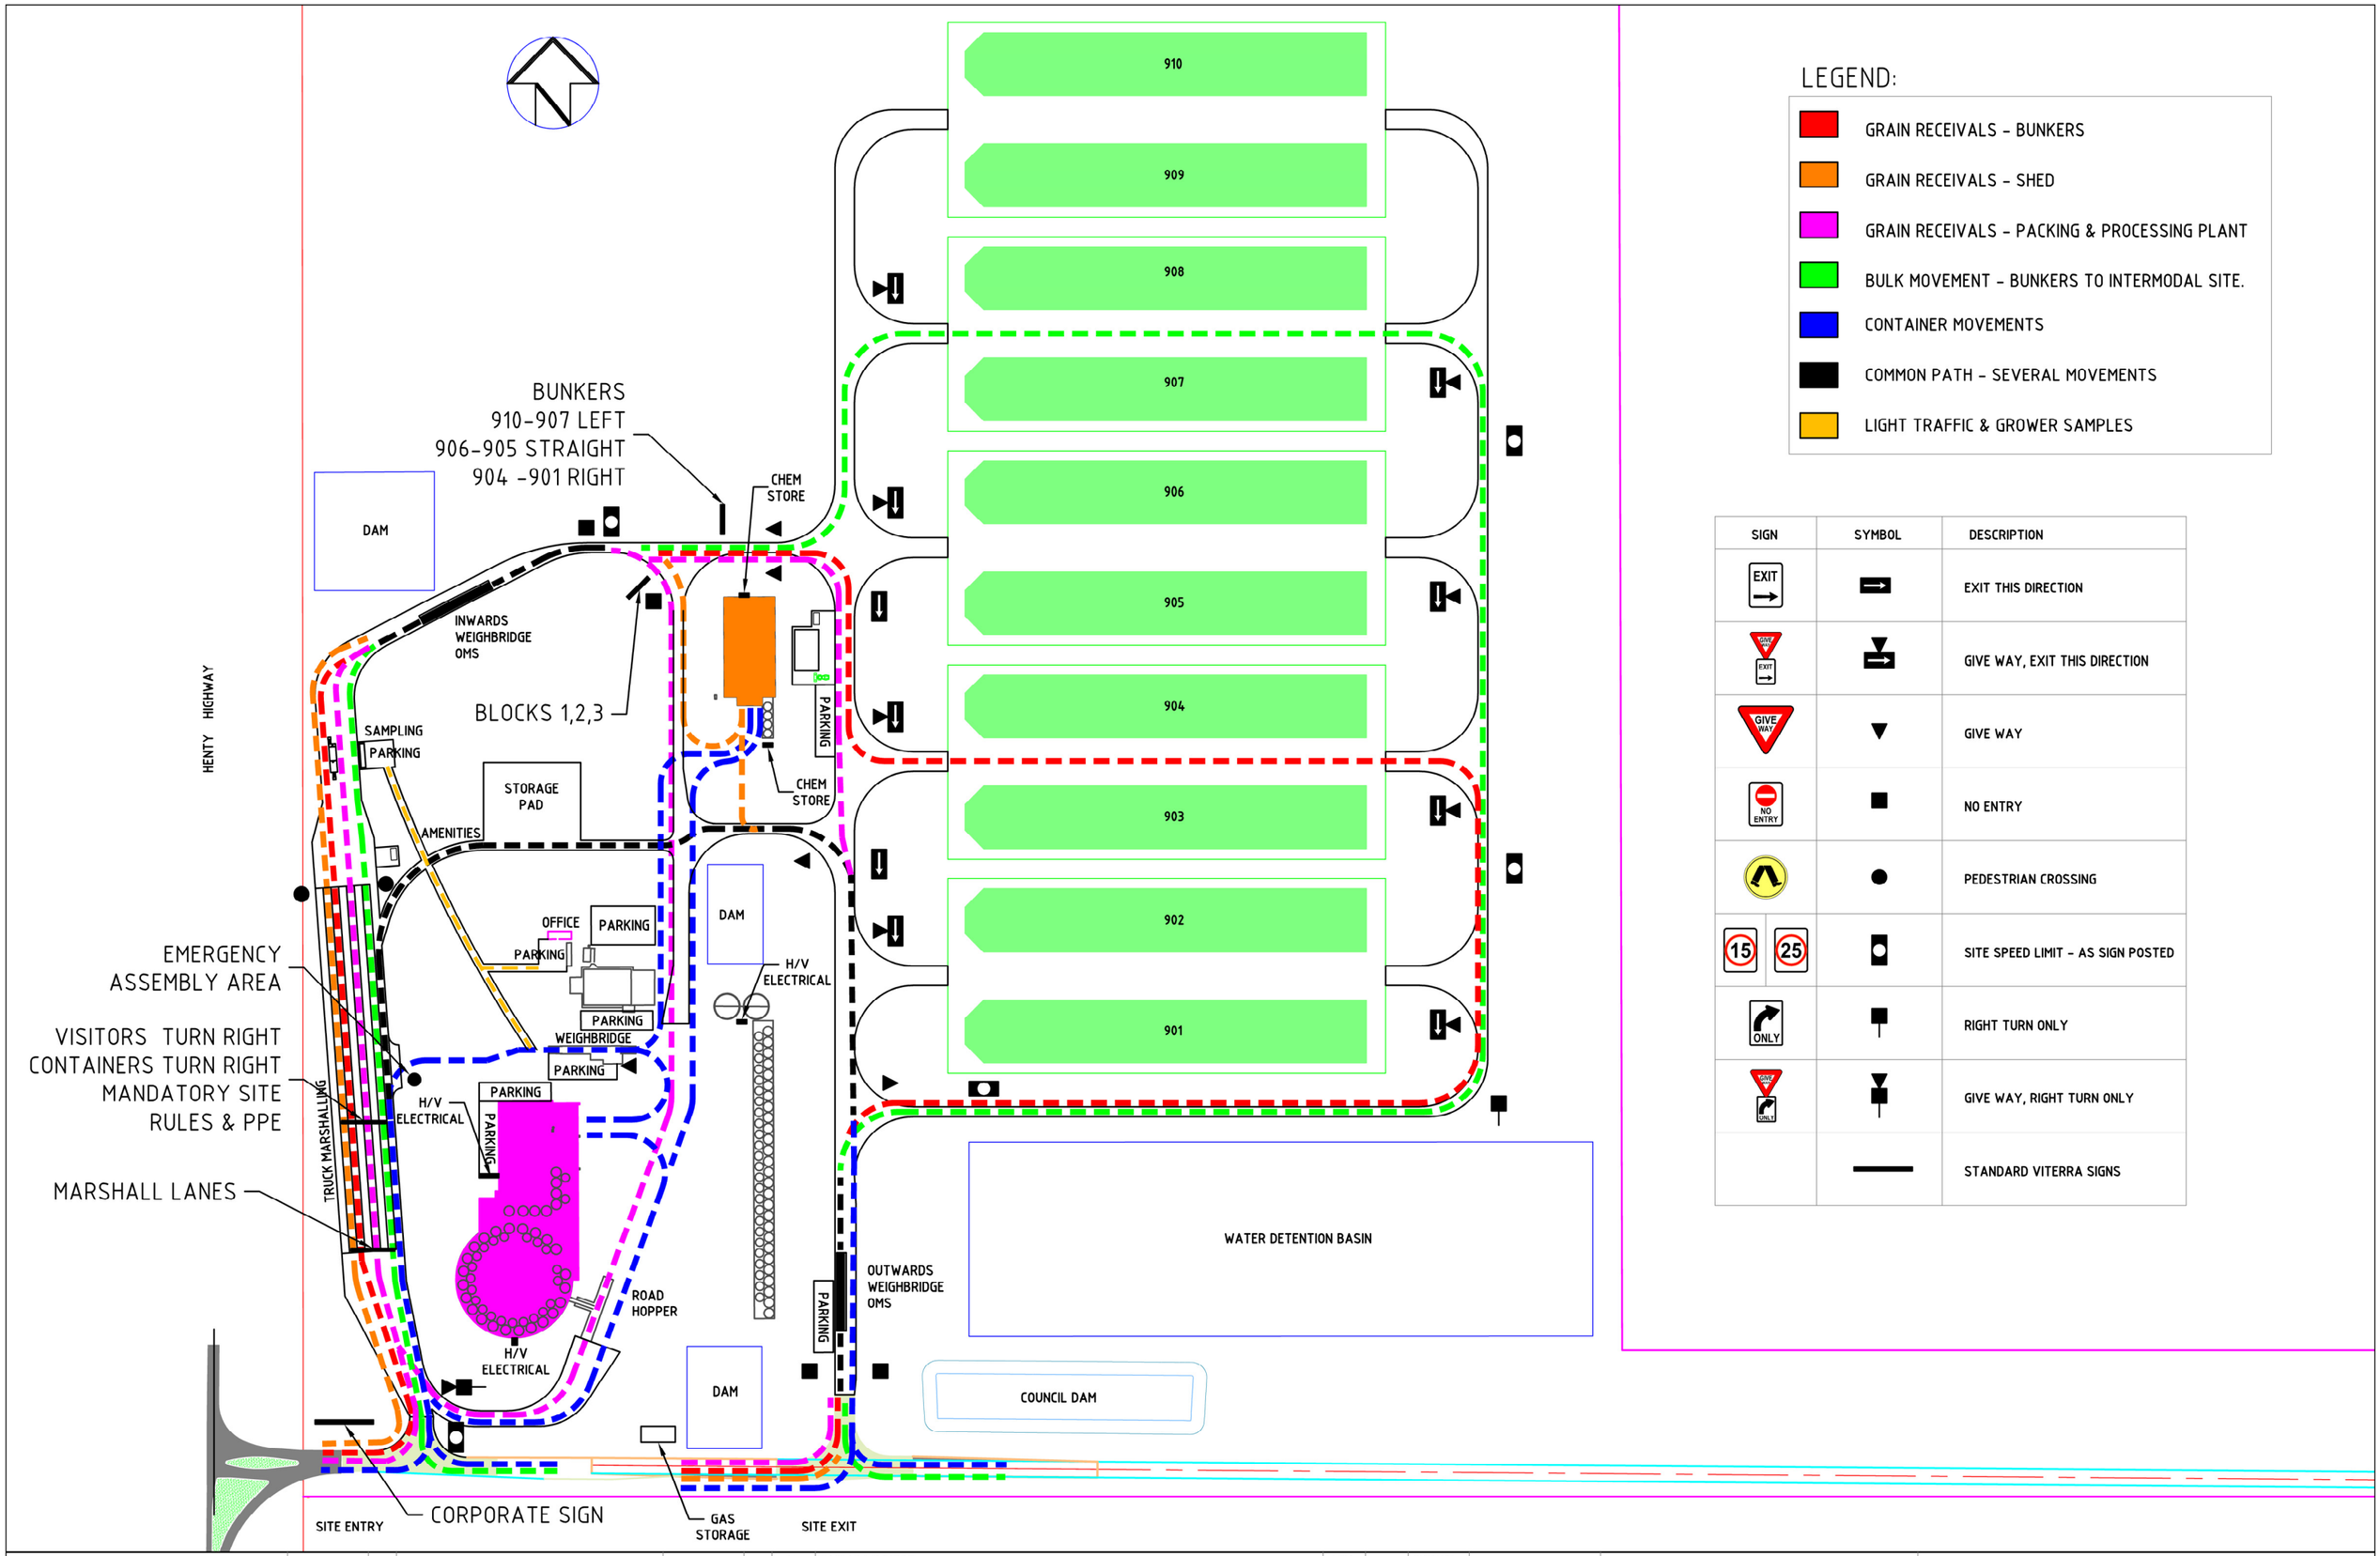

DRAWING TITLE	DWG. NO	ISSUE	DRAWING TITLE	DWG. NO	ISSUE
REFERENCE DRAWINGS			REFERENCE DRAWINGS		

ISSUE	REVISION	BY	AUTH	DATE
F	UPDATE TITLE BLOCK	TMB		13.04.21
F	UPDATE TITLE BLOCK	TMB		31.08.17
D	ADDED CHEM & GAS STORES, PARKING AREAS, 2ND SPEED LIMIT	TMB		17.10.14
C	CONTAINER PAD & TRUCK PATHS ADDED, LIGHT TRAFFIC COLOUR CHANGE	TMB		17.10.13
B	HIGH VOLTAGE (HV) ELECTRICAL LOCATION ADDED	TMB		26.02.13
A	LIGHT TRAFFIC & GROWER PATH, BUILDINGS & STAFF PARKING ADDED	TMB		05.12.12

COPYRIGHT
THIS DRAWING SHALL NOT BE USED FOR MANUFACTURE, PRODUCTION, PROCUREMENT OR BE COPIED WITHOUT THE WRITTEN PERMISSION OF VITERRA.

VITERRA THE AGRICULTURE NETWORK
Level 1, 186 Greenhill Road Parkside SA 5063
Phone; (08) 8304 5000
www.viterra.com.au

VITERRA PACKING & PROCESSING
DOOEN SITE
TRAFFIC MANAGEMENT PLAN

DATE 25.11.11 | DRN TMB | PROJ APP | DRAWING No P-DOO-0036
SCALE NTS | JOB No | ISSUE F | B1
VITERRA MAINTENANCE & ENGINEERING SERVICES - Ph: 8304 5000