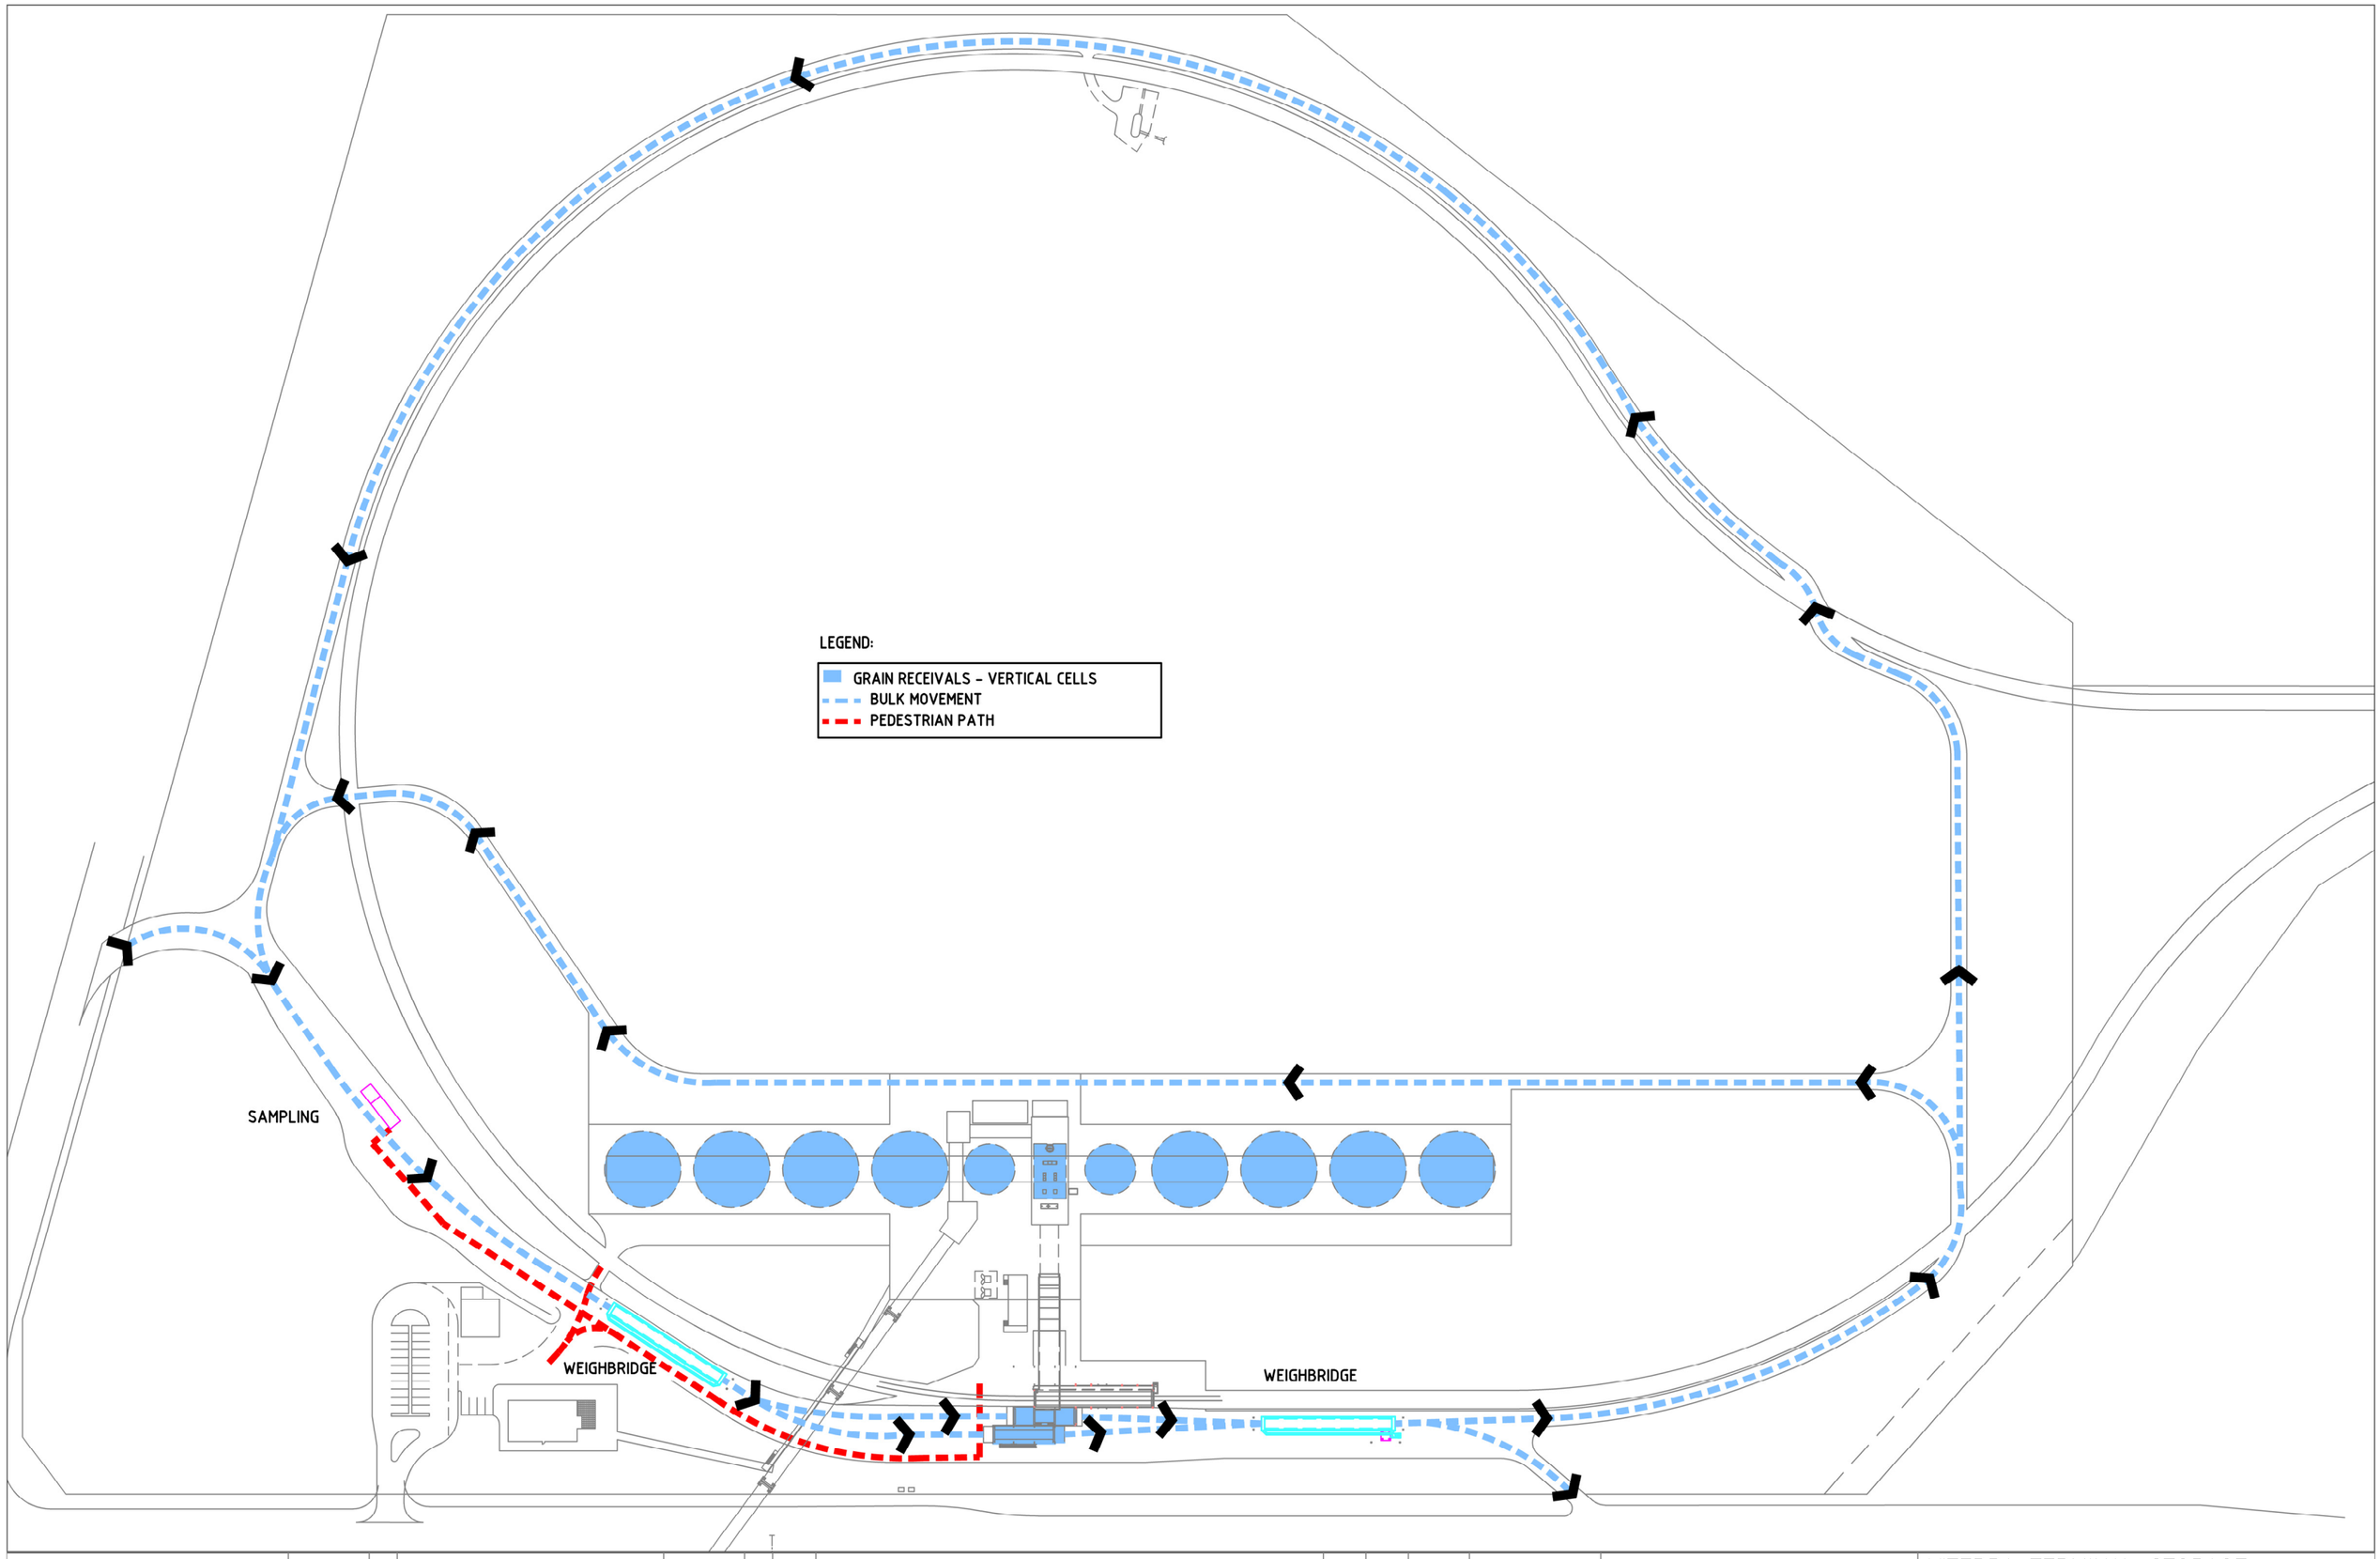


| DRAWING TITLE | DWG. NO | ISSUE | DRAWING TITLE | DWG. NO | ISSUE |
|---|---|---|---|---|---|
| REFERENCE DRAWINGS | | | REFERENCE DRAWINGS | | |

| ISSUE | REVISION | BY | AUTH | DATE |
|---|---|---|---|---|
| B | TITLE SHEET UPDATED | TMB | | 12.04.21 |
| B | TITLE SHEET UPDATED | TMB | | 28.08.17 |
| A | PEDESTRIAN PATH ADDED | TMB | | 20.02.12 |

COPYRIGHT
THIS DRAWING SHALL NOT BE USED FOR MANUFACTURE, PRODUCTION, PROCUREMENT OR BE COPIED WITHOUT THE WRITTEN PERMISSION OF VITERRA

VITERRA THE AGRICULTURE NETWORK
Level 1, 186 Greenhill Road Parkside SA 5063
Phone; (08) 8304 5000
www.viterra.com.au

# VITERRA TERMINAL STORAGE
## OUTER HARBOR
## TRAFFIC MANAGEMENT PLAN

| DATE | 07.11.11 | DRN | TMB | PROJ APP | DRAWING No |
|---|---|---|---|---|---|
| SCALE | NTS | JOB No | | | P-OHB-0133 |
| VITERRA MAINTENANCE & ENGINEERING SERVICES - Ph: 8304 5000 | | | | ISSUE | C | B1