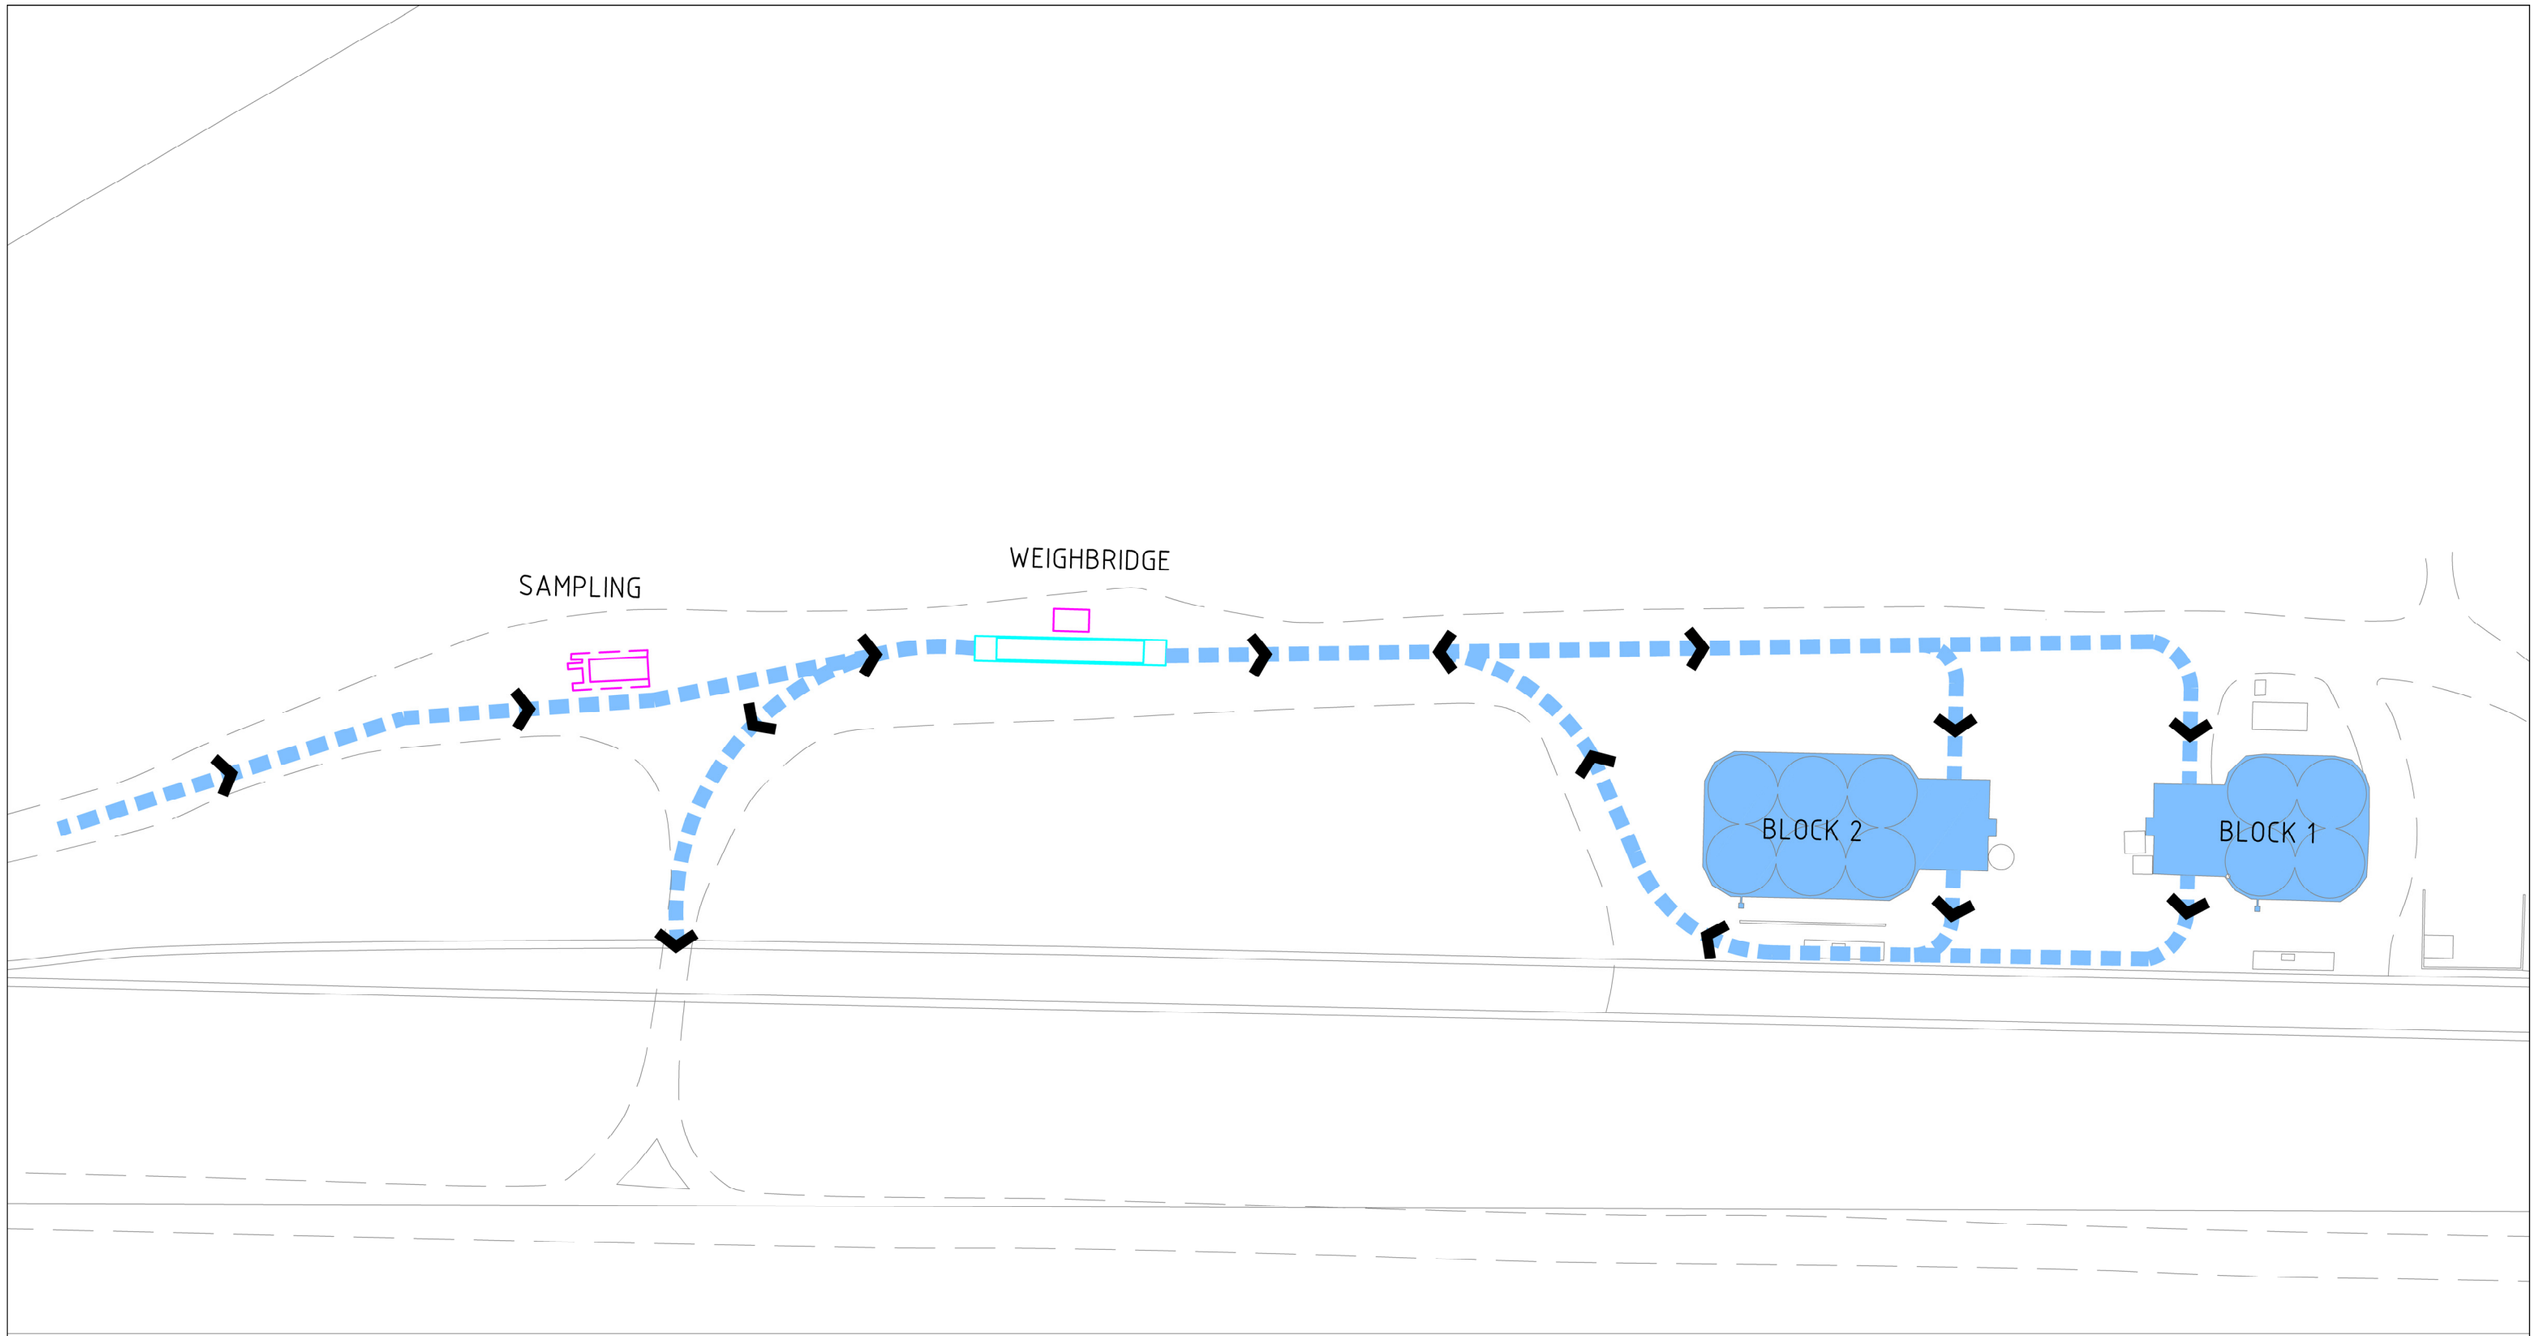

LEGEND:

GRAIN RECEIVALS - VERTICAL STORAGE

BULK MOVEMENT - TO VERTICAL STORAGE

DRAWING TITLE	DWG. NO	ISSUE	DRAWING TITLE	DWG. NO	ISSUE
REFERENCE DRAWINGS			REFERENCE DRAWINGS		

ISSUE	REVISION	BY	AUTH	DATE
C	UPDATE TITLE BLOCK	TMB		15.04.21
B	UPDATED TITLE SHEET	TMB		04/09/17
A	UPDATED TRUCK PATHS, ADDED LEGEND	TMB		27.05.14

COPYRIGHT
THIS DRAWING SHALL NOT BE USED FOR MANUFACTURE, PRODUCTION, PROCUREMENT OR BE COPIED WITHOUT THE WRITTEN PERMISSION OF VITERRA.

VITERRA THE AGRICULTURE NETWORK
Level 1, 186 Greenhill Road Parkside SA 5063
Phone; (08) 8304 5000
www.viterra.com.au

VITERRA COUNTRY STORAGE
KAPINNIE SITE
TRAFFIC MANAGEMENT PLAN

DATE	04.08.11	DRN	TMB	PROJ APP	DRAWING No
SCALE	NTS	JOB No			P-KPI-0001

VITERRA MAINTENANCE & ENGINEERING SERVICES - Ph: 8304 5000 ISSUE C B1