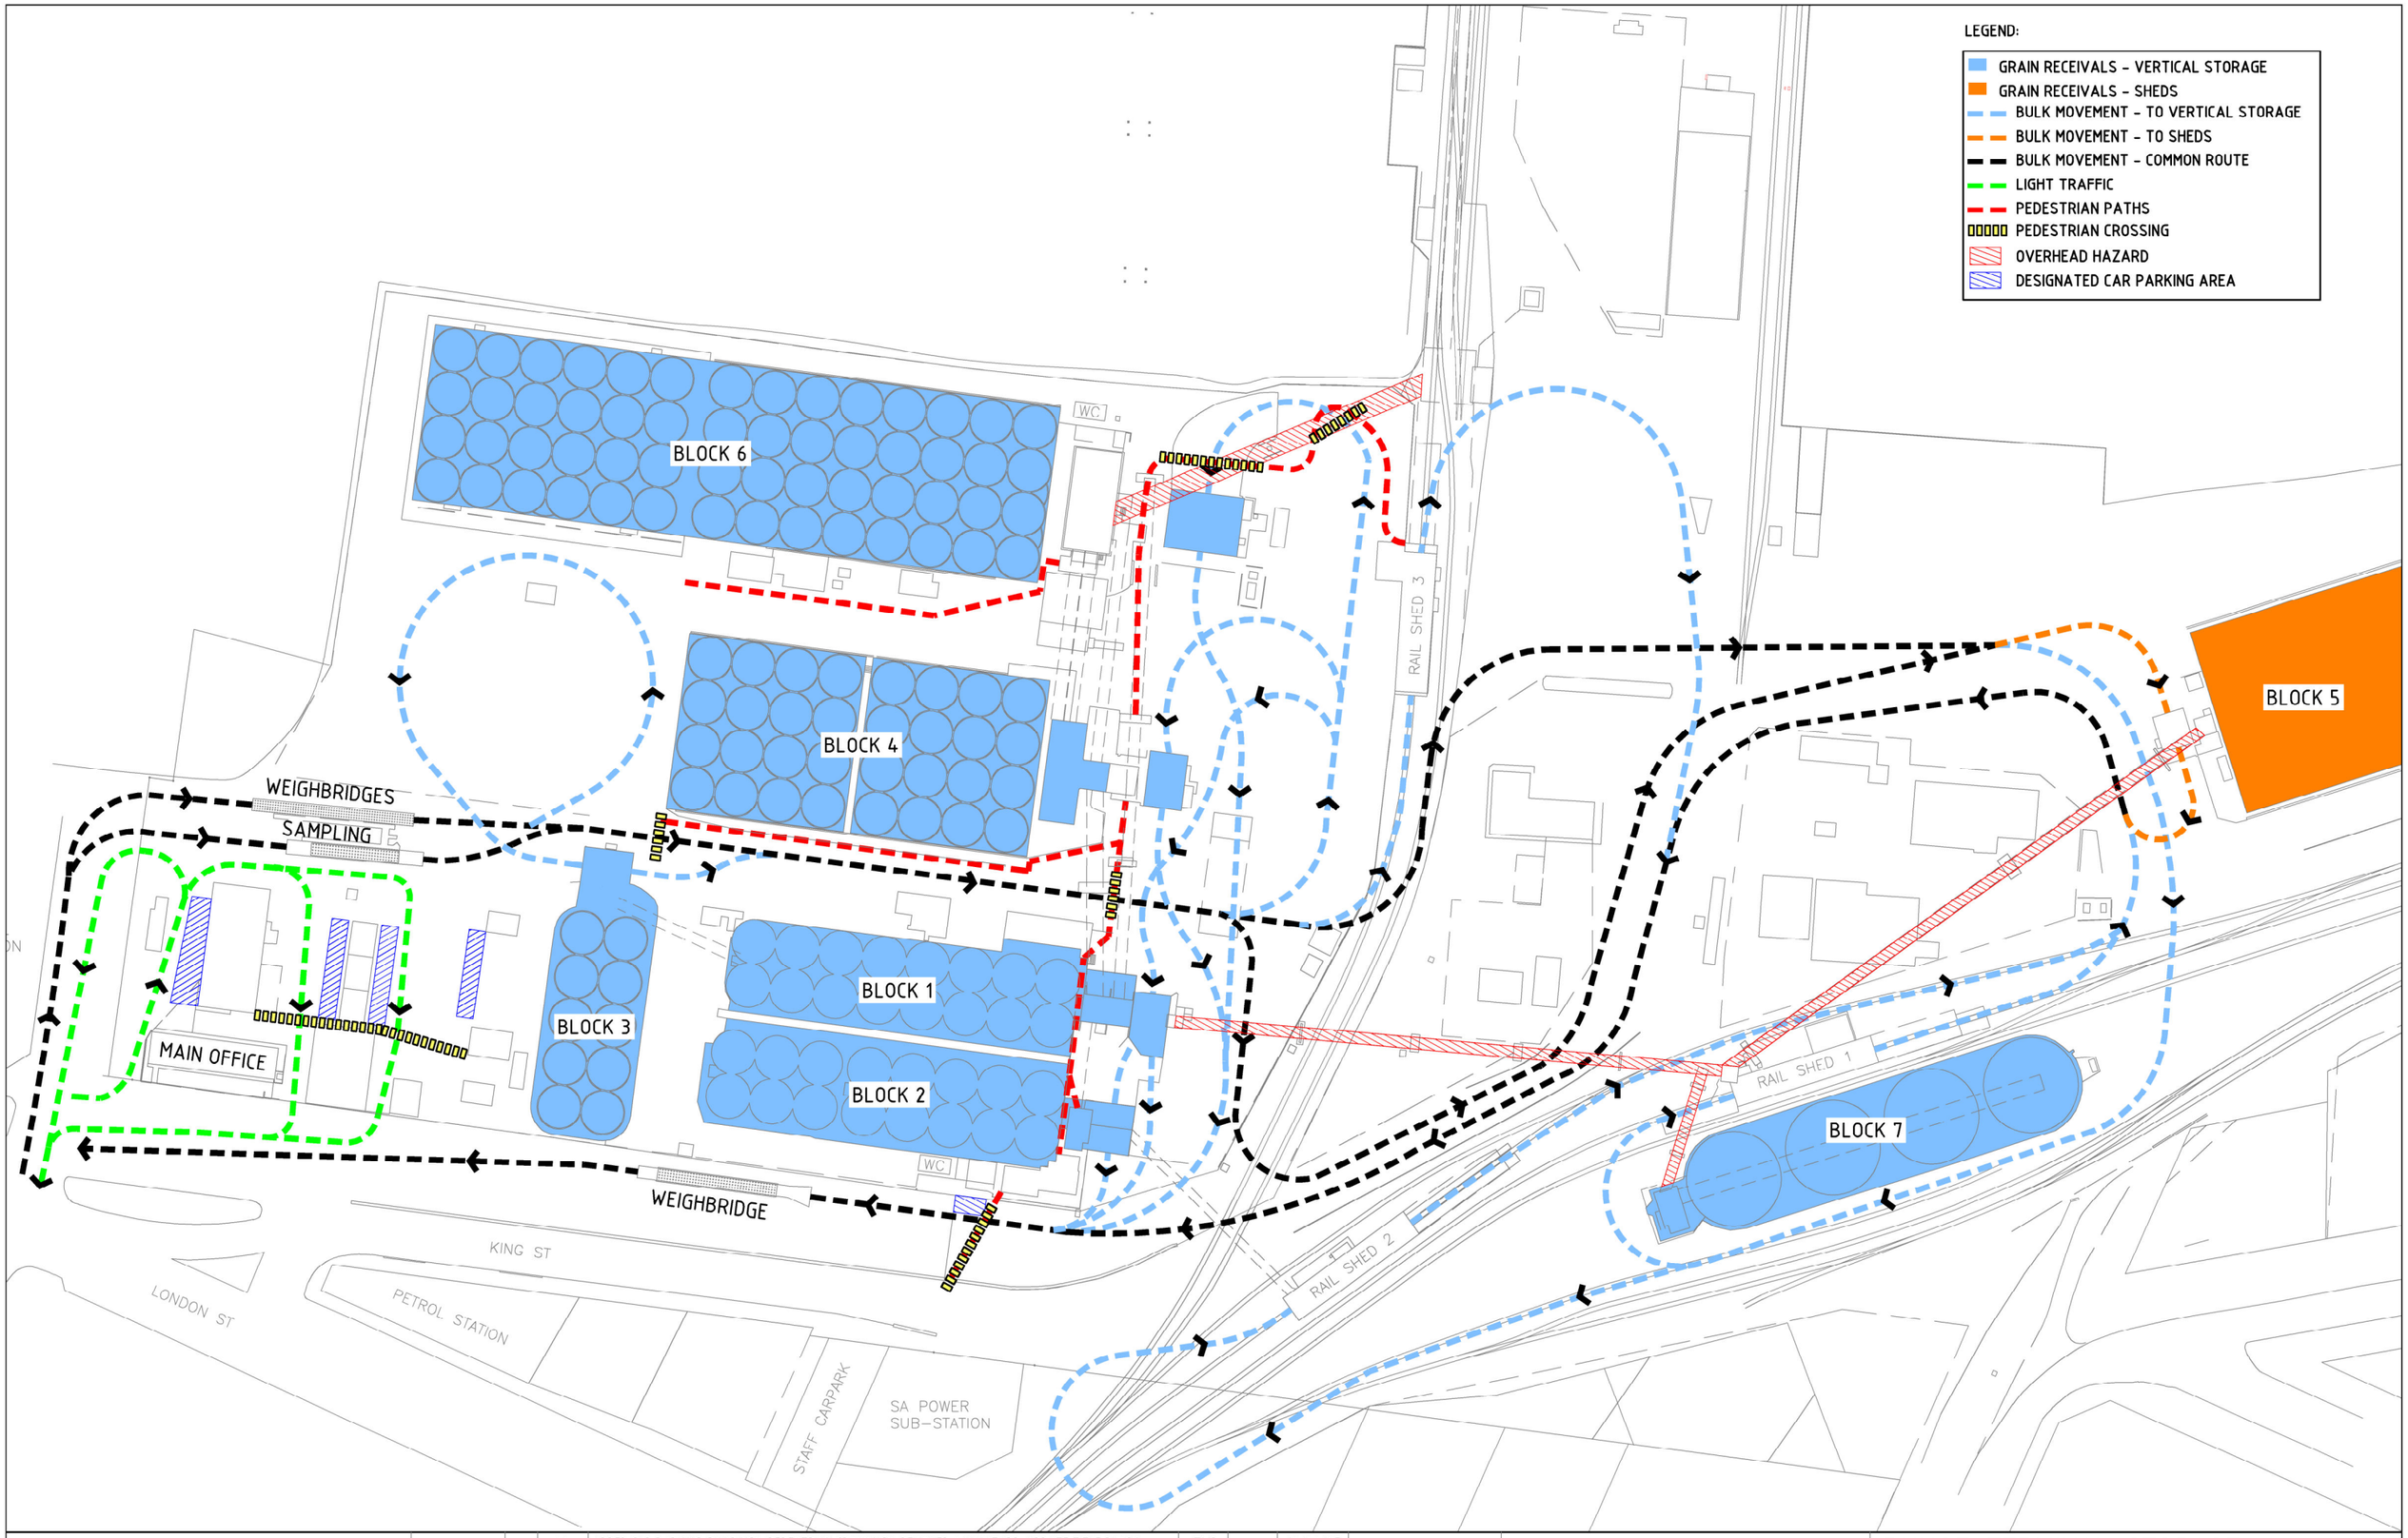

DRAWING TITLE	DWG. NO	ISSUE
REFERENCE DRAWINGS		

ISSUE	REVISION	BY	AUTH	DATE
M	ADDED CAR PARKING, BUILDINGS, PEDESTRIAN CROSSINGS, REMOVED O/H HAZARD, UPDATE TITLE BLOCK	TMB		12/08/25
L	ADDED OVERHEAD HAZARD IDENTIFIER	TMB		27/05/22
K	UPDATE TITLE BLOCK	TMB		15.04.21
J	TRUCK PATHS UPDATED TO NEAR SHED 3	TMB		25.10.19
I	TRUCK PATHS MODIFIED TO SUIT RAIL SHEDS	TMB		24.05.19
H	GENERAL OVER-ALL REVISION	TMB		18.09.17

COPYRIGHT
THIS DRAWING SHALL NOT BE USED FOR MANUFACTURE, PRODUCTION, PROCUREMENT OR BE COPIED WITHOUT THE WRITTEN PERMISSION OF BUNGE.

BUNGE
PO Box 1169 Adelaide SA 5001
Phone: (08) 8304 5000
www.bunge.com.au

BUNGE TERMINAL STORAGE
PORT LINCOLN SITE
TRAFFIC MANAGEMENT PLAN

DATE	27/10/11	DRN TMB	PROJ APP	DRAWING No	ISSUE
SCALE	NTS	JOB No		P-LIN-0069	M

BUNGE ENGINEERING & MAINTENANCE SERVICES - Ph: 8304 5000 — A1