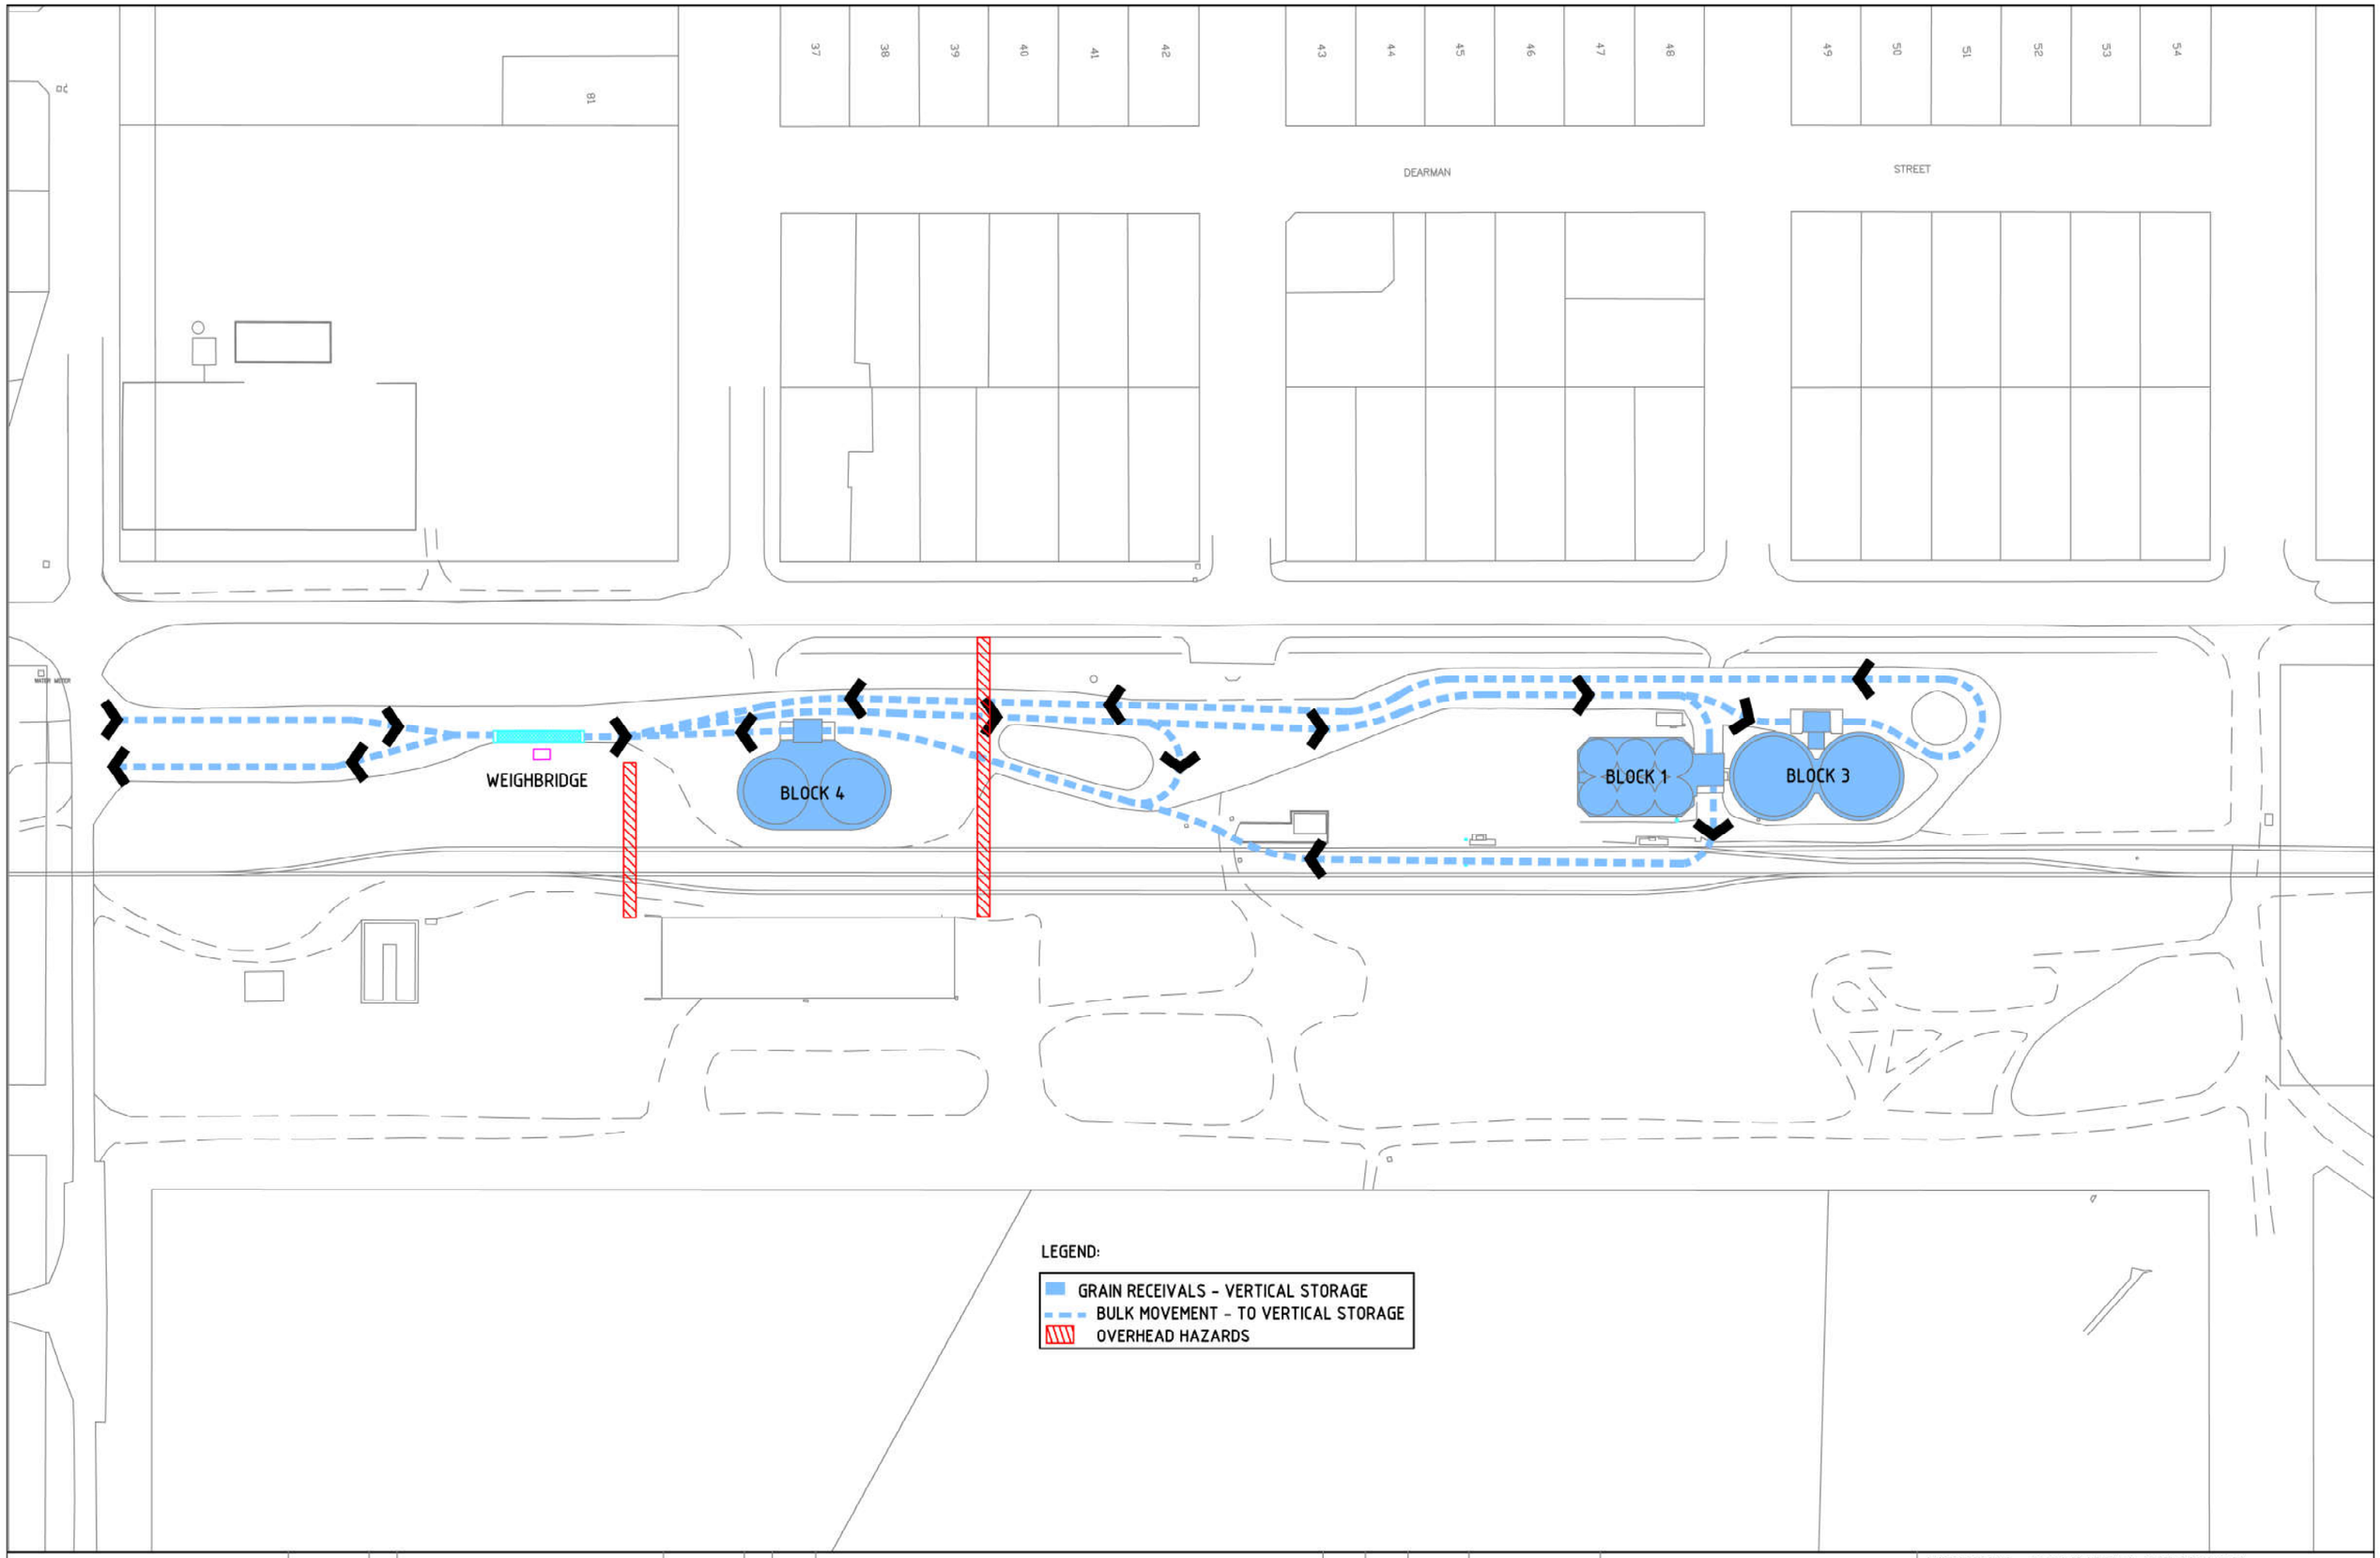


| DRAWING TITLE | DWG. NO | ISSUE | DRAWING TITLE | DWG. NO | ISSUE |
|---|---|---|---|---|---|
| REFERENCE DRAWINGS | | | REFERENCE DRAWINGS | | |

| ISSUE | REVISION | BY | AUTH | DATE |
|---|---|---|---|---|
| E | OVERHEAD HAZARDS ADDED | TMB | | 03/11/21 |
| D | BLOCK 2 DEMOLISHED - REMOVED TRUCK PATHS | TMB | | 14/10/21 |
| C | UPDATE TITLE BLOCK | TMB | | 15.04.21 |
| B | TITLE SHEET UPDATED | TMB | | 28.10.16 |
| A | SAMPLING LAB REMOVED | TMB | | 10.06.14 |

COPYRIGHT
THIS DRAWING SHALL NOT BE USED FOR MANUFACTURE, PRODUCTION, PROCUREMENT OR BE COPIED WITHOUT THE WRITTEN PERMISSION OF VITERRA.

VITERRA THE AGRICULTURE NETWORK
Level 1, 186 Greenhill Road Parkside SA 5063
Phone, (08) 8304 5000
www.viterra.com.au

# VITERRA COUNTRY STORAGE
## LOCK SITE
## TRAFFIC MANAGEMENT PLAN

| | | | | | |
|---|---|---|---|---|---|
| DATE 27.10.11 | DRN TMB | PROJ APP | | DRAWING No | |
| SCALE NTS | JOB No | | | P-LOC-0010 | |
| VITERRA MAINTENANCE & ENGINEERING SERVICES - Ph. 8304 5000 | | | | ISSUE E | B1 |