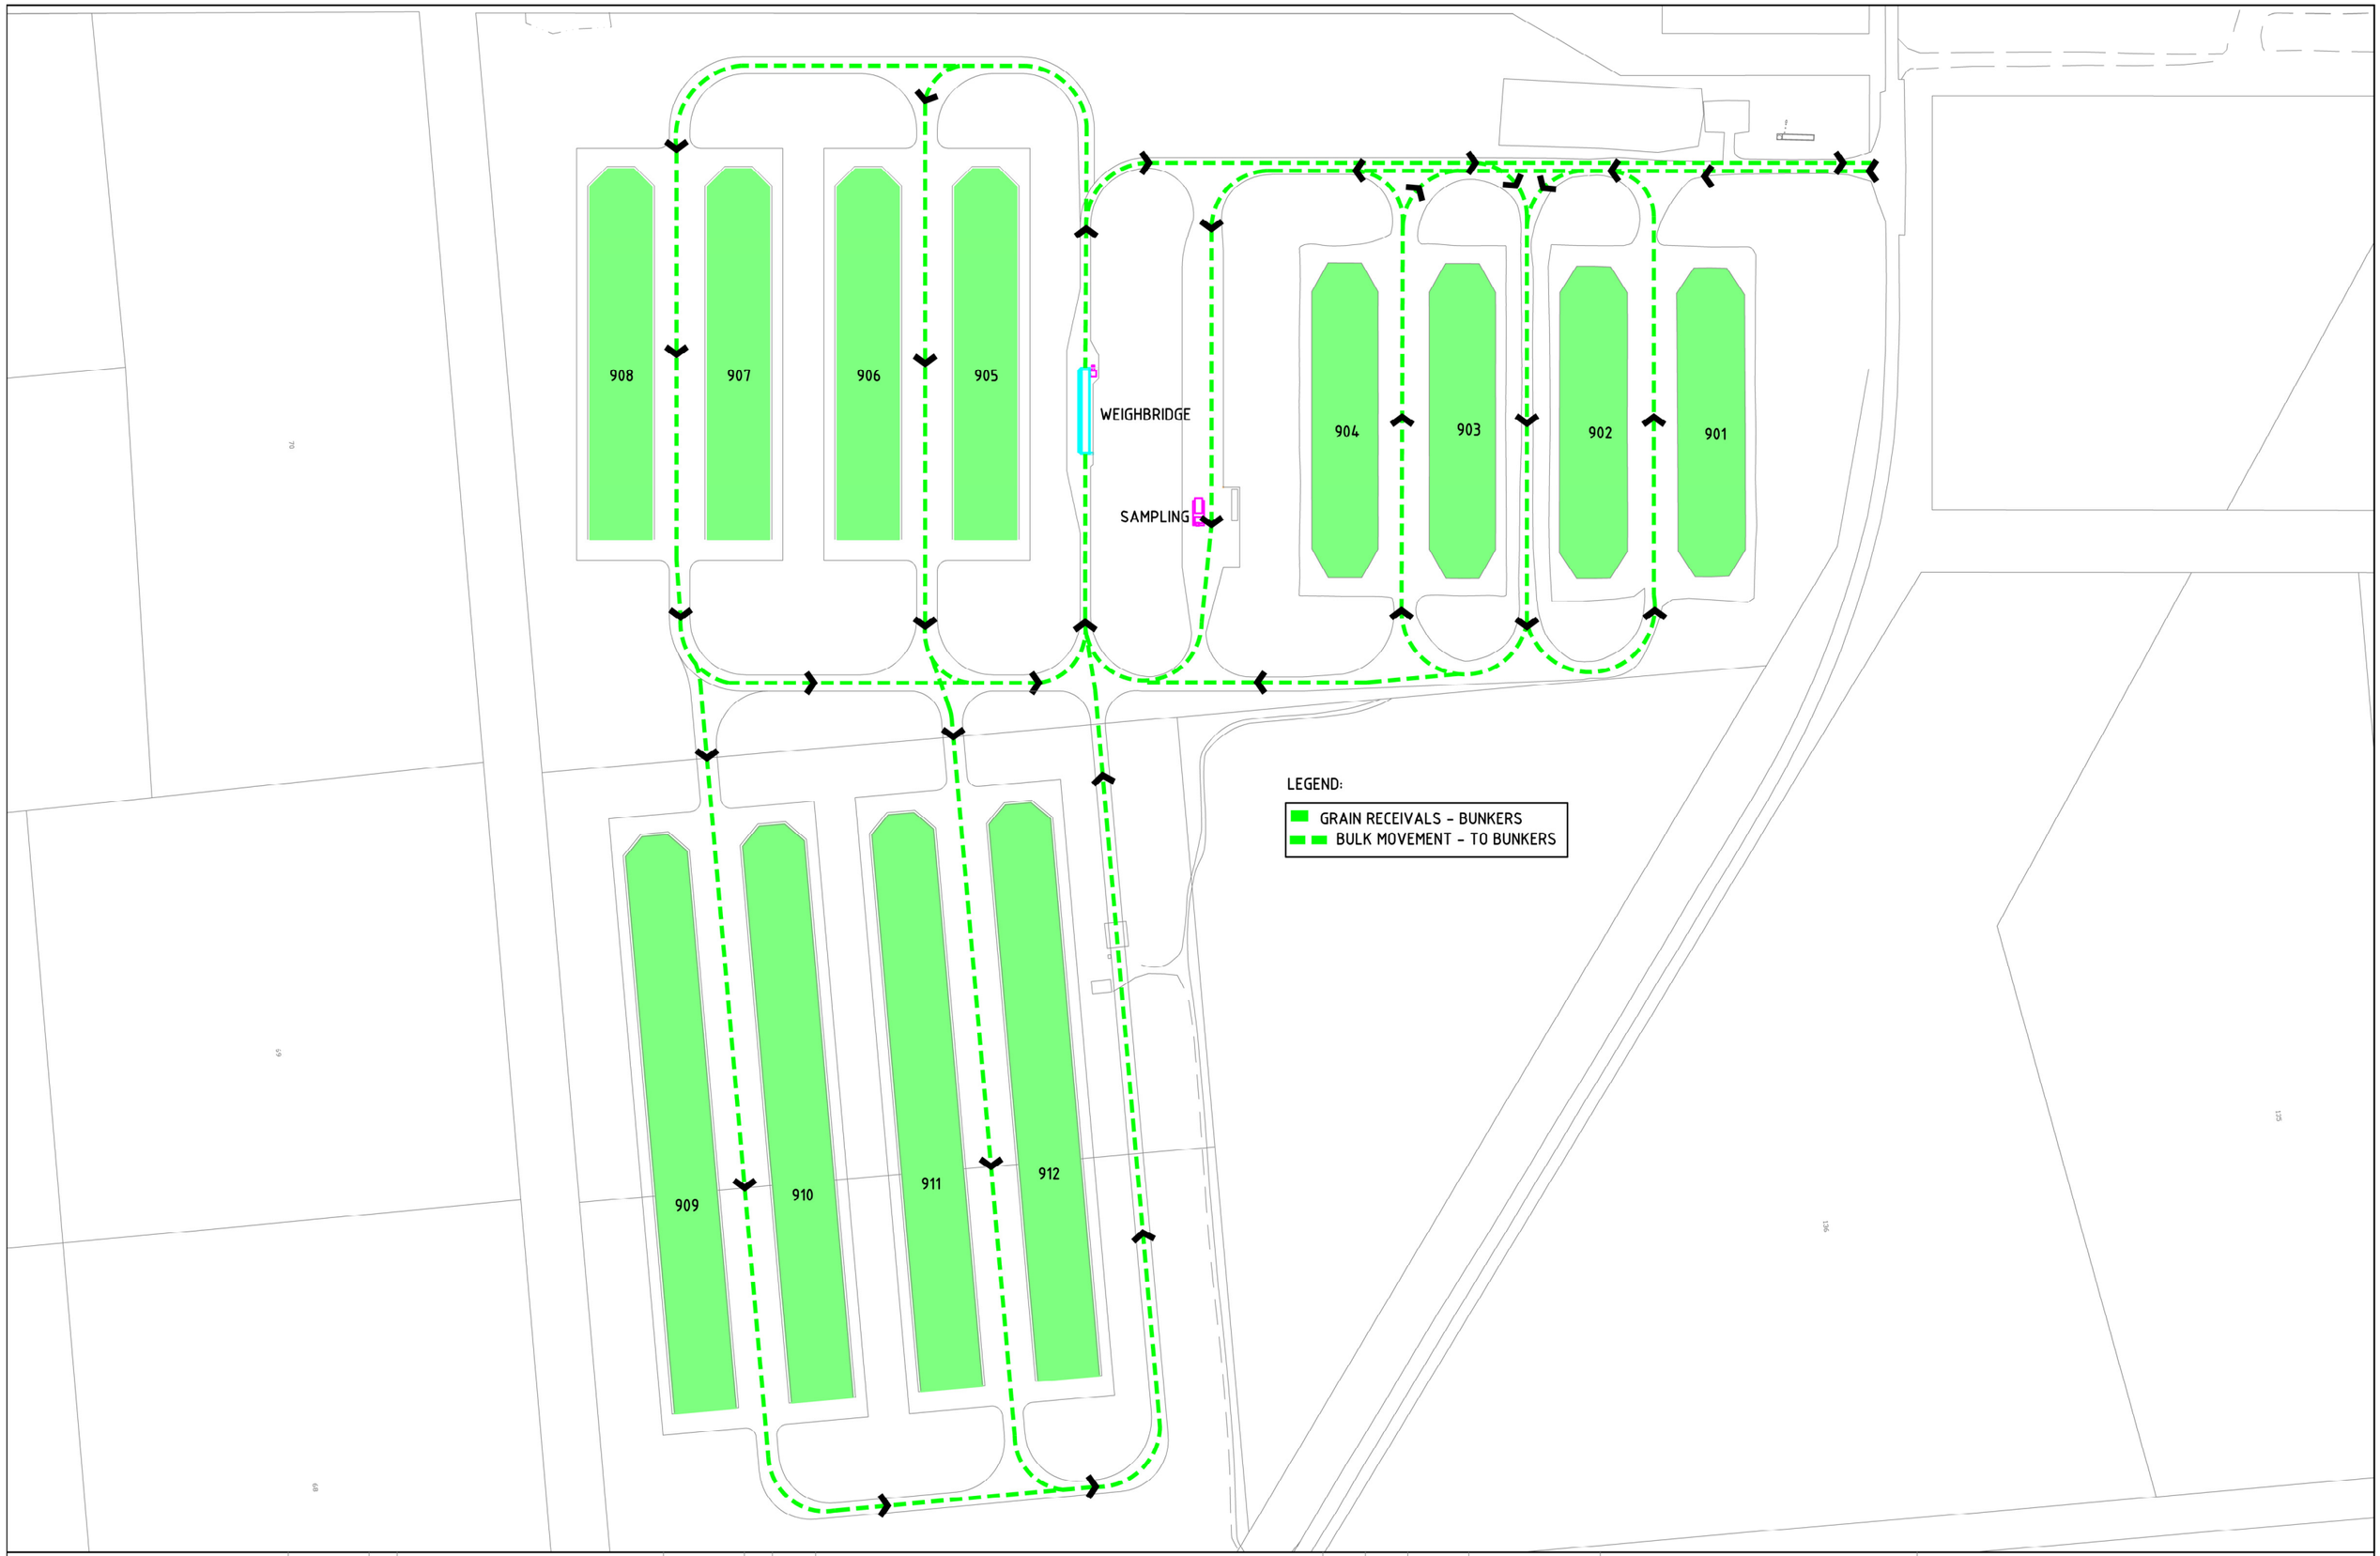

DRAWING TITLE	DWG. NO	ISSUE	DRAWING TITLE	DWG. NO	ISSUE
REFERENCE DRAWINGS			REFERENCE DRAWINGS		

ISSUE	REVISION	BY	AUTH	DATE
F	UPDATE TITLE BLOCK	TMB		15.04.21
E	2016 BUNKERS & CONNECTING ROADWAYS ADDED	TMB		25.10.16
D	2015 SCRAPE BUNKER & CONNECTING ROADWAYS ADDED	TMB		16.11.15
	OUT TURNING PATH MOVED TO NEW DRAWING - P1oc013			
C	APPLIED CORRECT OUT TURN PATH COLOUR	TMB		10.06.14
B	ADDED OUT-TURN FROM BUNKERS TO CELLS PATH	TMB		18.03.13

COPYRIGHT
THIS DRAWING SHALL NOT BE USED FOR MANUFACTURE, PRODUCTION, PROCUREMENT OR BE COPIED WITHOUT THE WRITTEN PERMISSION OF VITERRA.

VITERRA THE AGRICULTURE NETWORK
Level 1, 186 Greenhill Road Parkside SA 5063
Phone; (08) 8304 5000
www.viterra.com.au

VITERRA COUNTRY STORAGE
LOCK BUNKER SITE
TRAFFIC MANAGEMENT PLAN

DATE	27.10.11	DRN	TMB	PROJ APP	DRAWING No
SCALE	NTS	JOB No			P-LOC-0011

VITERRA MAINTENANCE & ENGINEERING SERVICES - Ph: 8304 5000 ISSUE F B1