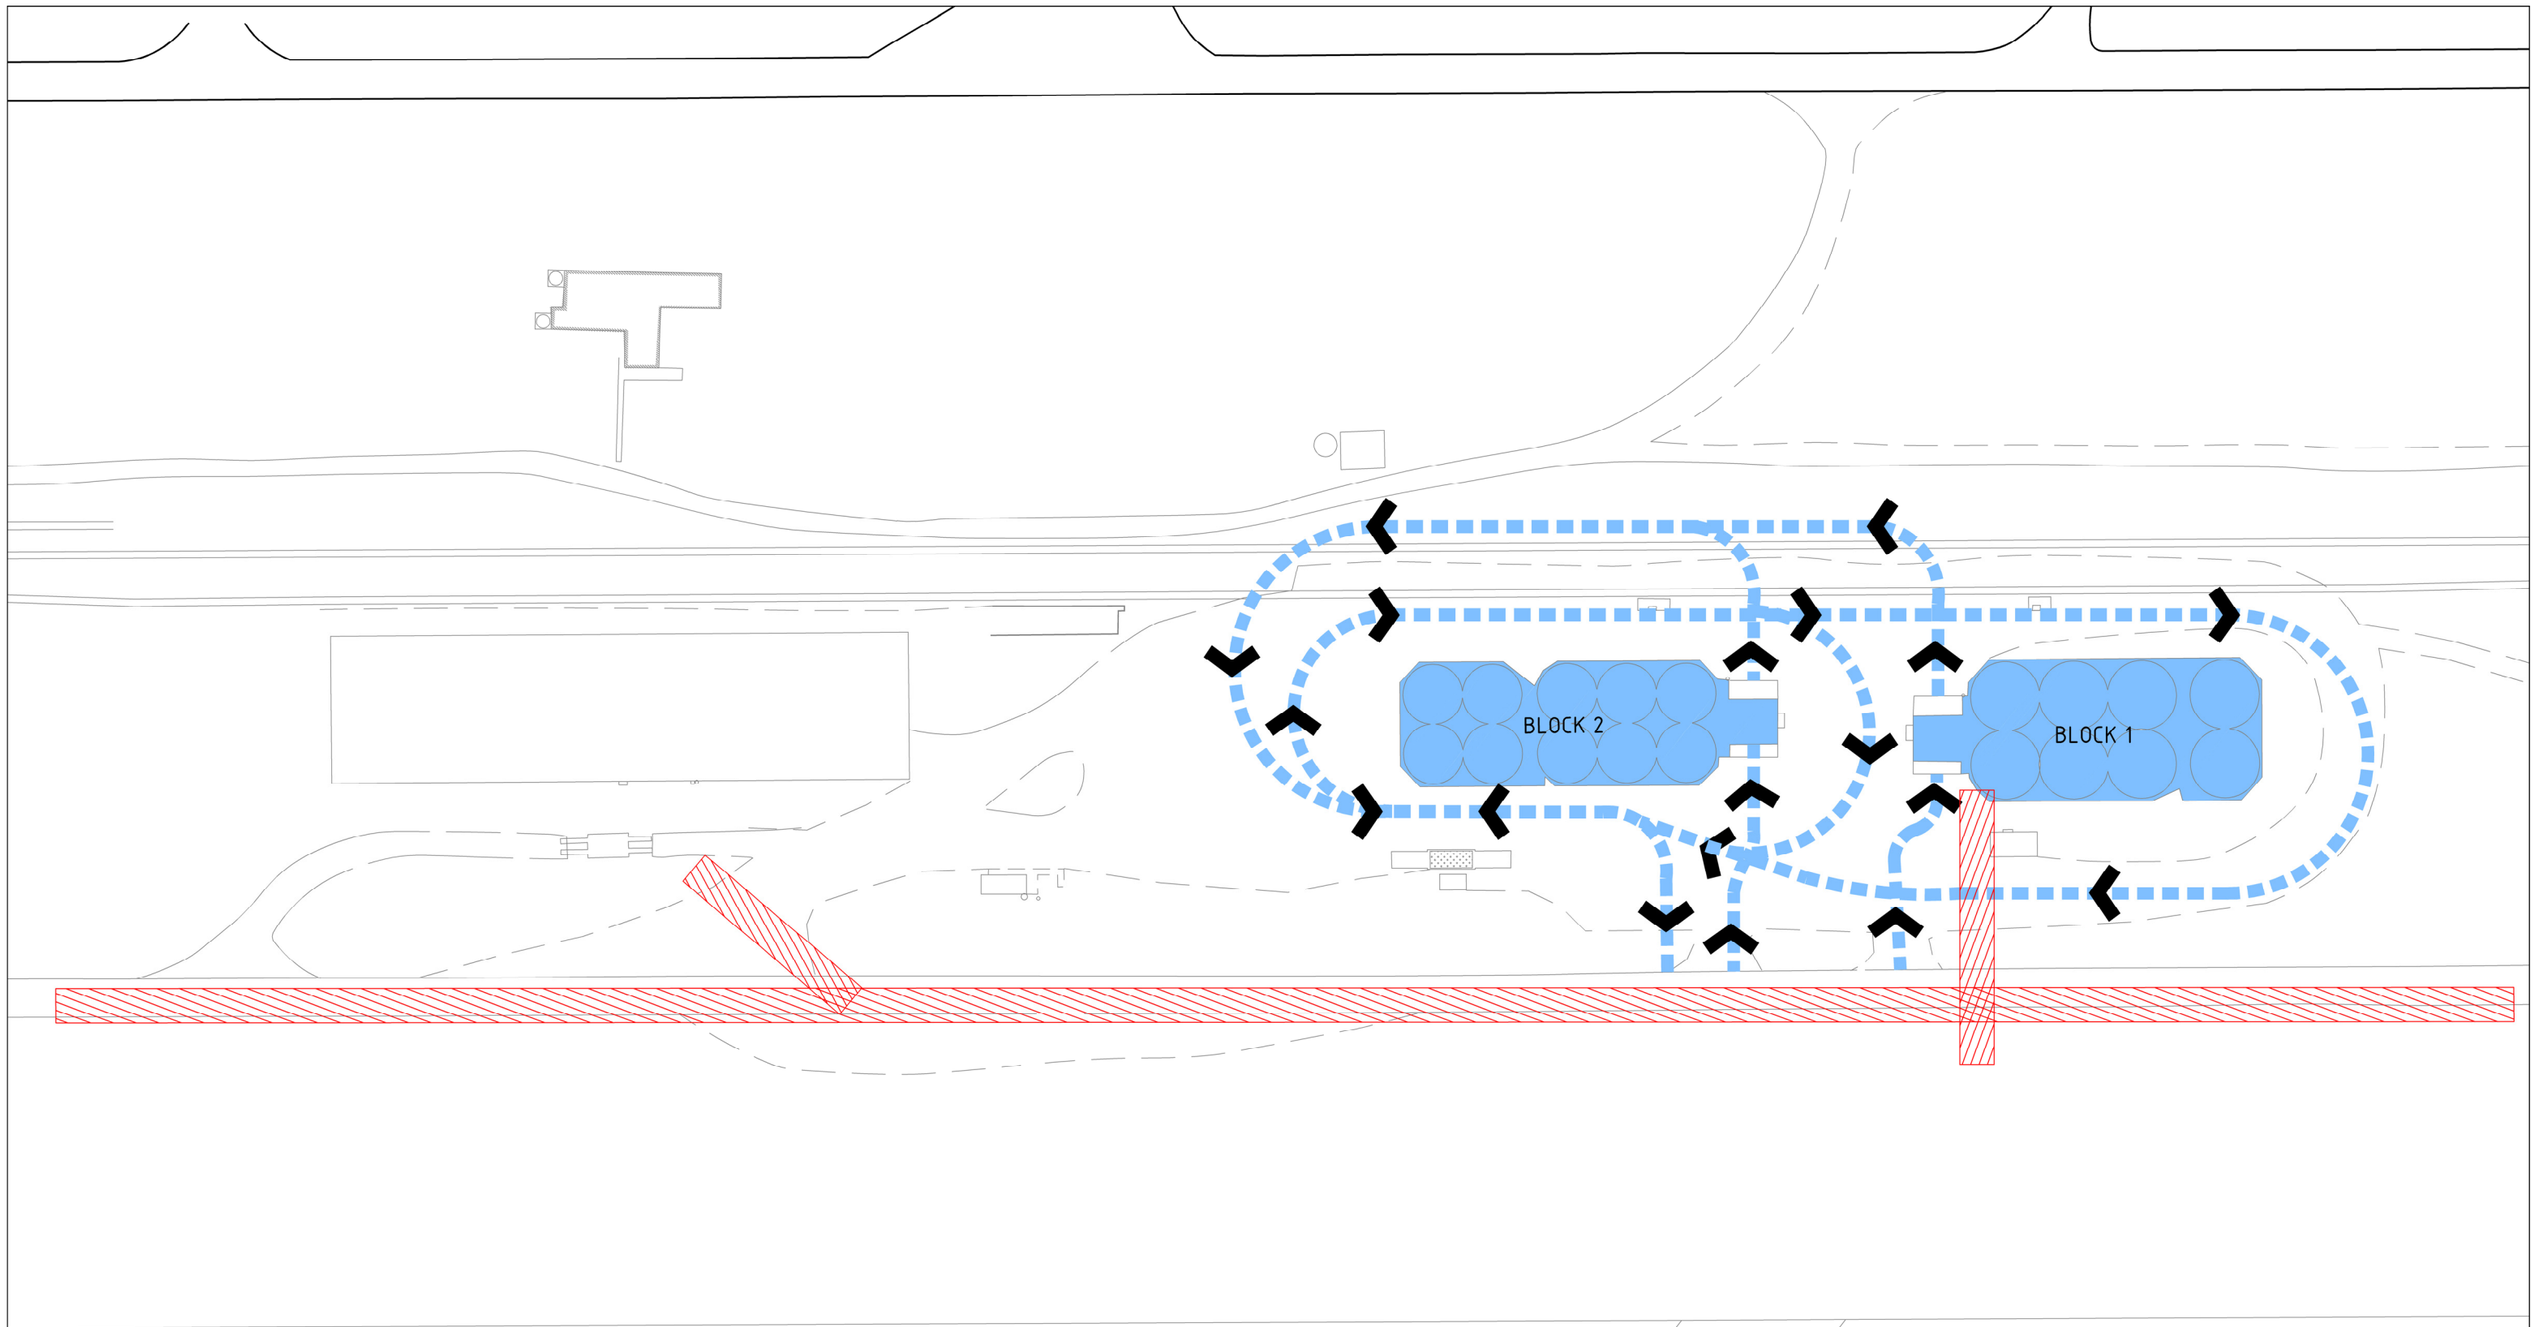

LEGEND:

- GRAIN RECEIVALS - VERTICAL STORAGE
- BULK MOVEMENT - TO VERTICAL STORAGE
- OVERHEAD HAZARD

DRAWING TITLE	DWG. NO	ISSUE	DRAWING TITLE	DWG. NO	ISSUE
REFERENCE DRAWINGS			REFERENCE DRAWINGS		

ISSUE	REVISION	BY	AUTH	DATE
D	UPDATE TITLE BLOCK	TMB		15.04.21
C	TITLE SHEET UPDATED	TMB		28.10.16
B	DRAWING ORIENTATION CHANGED, FURTHER OVERHEAD HAZARDS ADDED	TMB		04.02.15
A	OVERHEAD HAZARDS ADDED	TMB		27.03.13

COPYRIGHT
THIS DRAWING SHALL NOT BE USED FOR MANUFACTURE, PRODUCTION, PROCUREMENT OR BE COPIED WITHOUT THE WRITTEN PERMISSION OF VITERRA.

VITERRA THE AGRICULTURE NETWORK
Level 1, 186 Greenhill Road Parkside SA 5063
Phone; (08) 8304 5000
www.viterra.com.au

VITERRA COUNTRY STORAGE
RUDALL SILO SITE
TRAFFIC MANAGEMENT PLAN

DATE	23.09.11	DRN	TMB	PROJ APP	DRAWING No
SCALE	NTS	JOB No			P-RUD-0018

VITERRA MAINTENANCE & ENGINEERING SERVICES - Ph: 8304 5000 | ISSUE D | B1