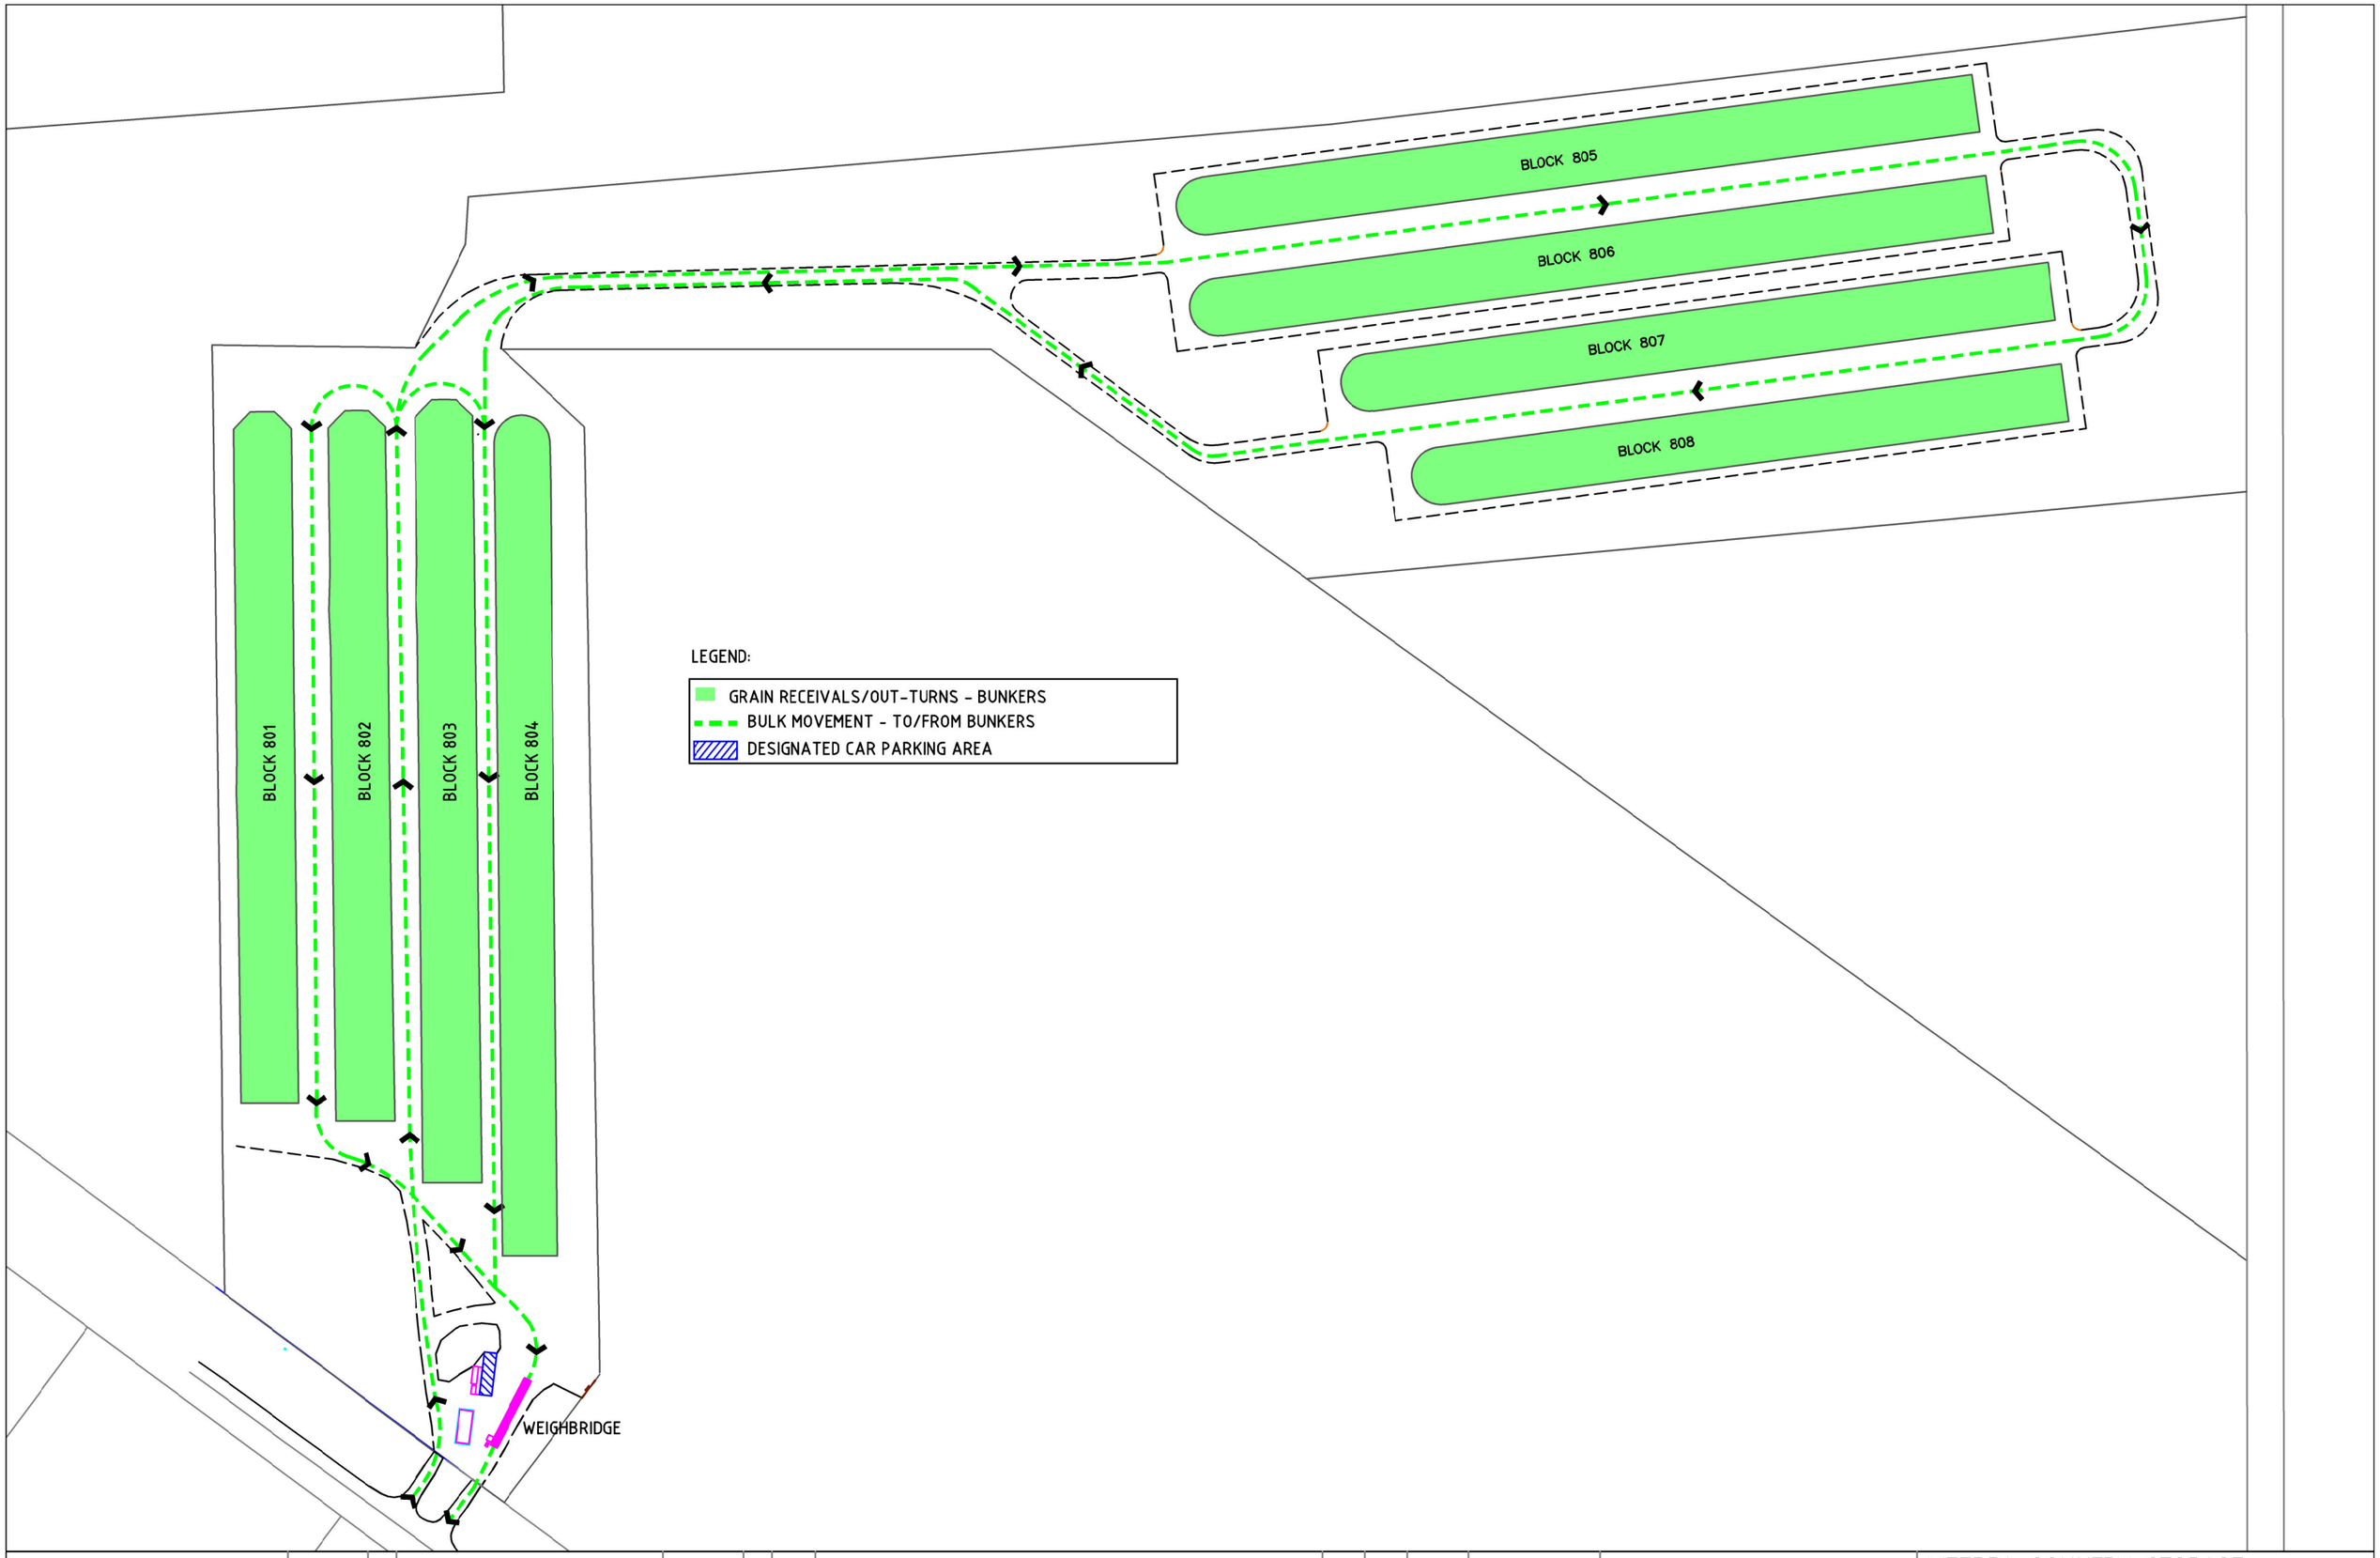

DRAWING TITLE	DWG. NO	ISSUE	DRAWING TITLE	DWG. NO	ISSUE
REFERENCE DRAWINGS			REFERENCE DRAWINGS		

ISSUE	REVISION	BY	AUTH	DATE
B	UPDATED CAR PARKING LOCATIONS AND TRUCK ROUTES, ADDED WEIGHBRIDGE	JWS		06/04/22
A	ADDED CAR PARKING LOCATIONS	TMB		12/12/22

COPYRIGHT
THIS DRAWING SHALL NOT BE USED FOR MANUFACTURE, PRODUCTION, PROCUREMENT OR BE COPIED WITHOUT THE WRITTEN PERMISSION OF VITERRA.

VITERRA THE AGRICULTURE NETWORK
Level 1, 186 Greenhill Road Parkside SA 5063
Phone; (08) 8304 5000
www.viterra.com.au

VITERRA COUNTRY STORAGE
THEVENARD BUNKER SITE
TRAFFIC MANAGEMENT PLAN

DATE 14/09/2022	DRN TMB	PROJ APP	DRAWING No P-THE-0175
SCALE NTS	JOB No		
VITERRA MAINTENANCE & ENGINEERING SERVICES - Ph: 8304 5000			ISSUE B B1