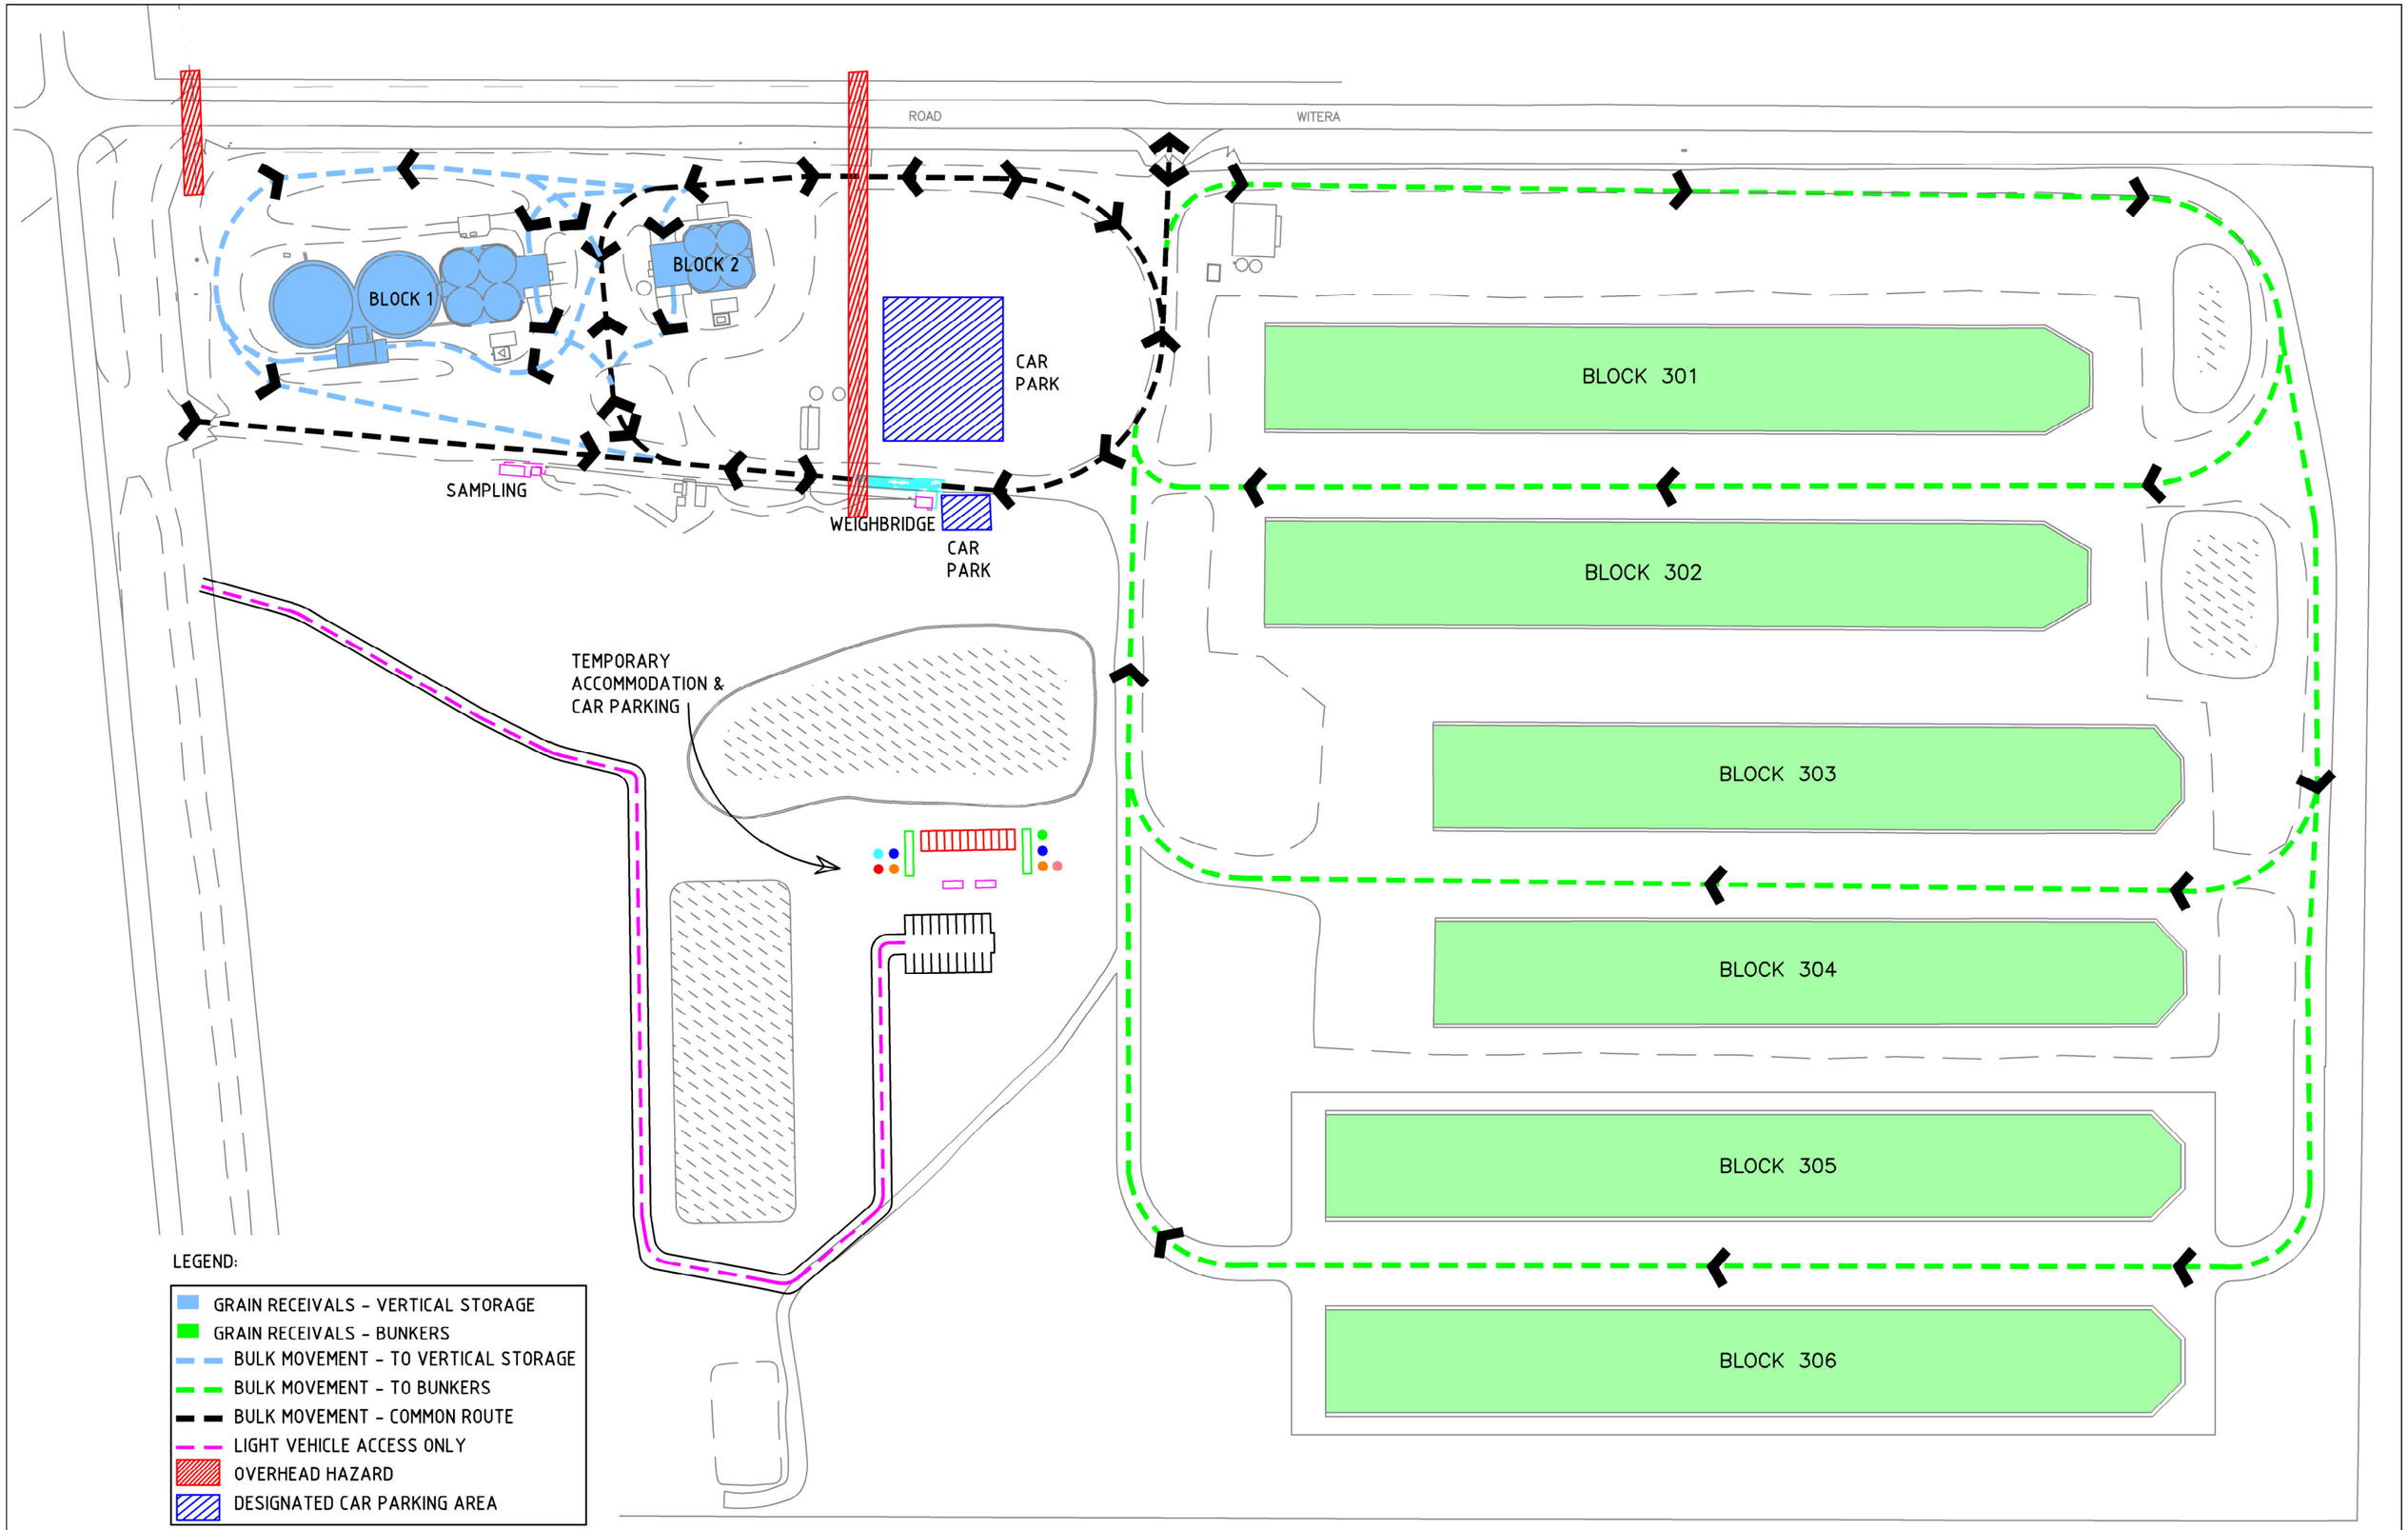


| DRAWING TITLE | DWG. NO | ISSUE | DRAWING TITLE | DWG. NO | ISSUE |
|---|---|---|---|---|---|
| REFERENCE DRAWINGS | | | REFERENCE DRAWINGS | | |

| ISSUE | REVISION | BY | AUTH | DATE |
|---|---|---|---|---|
| G | UPDATED BUNKER LAYOUT, UPDATED BUNKER NUMBERING | TMB | | 03/10/23 |
| F | UPDATED CAR PARKING LOCATIONS | TMB | | 12/12/22 |
| E | ADDED TEMPORARY ACCOMMODATION & SERVICES ACCESS | TMB | | 13/05/22 |
| D | UPDATE TITLE BLOCK | TMB | | 13.04.21 |
| C | 2016 BUNKERS ADDED, UPDATED TITLE SHEET, OVERHEAD HAZARDS IDENTIFIED | TMB | | 26.10.16 |
| B | TRUCK PATHS MODIFIED | TMB | | 26.06.14 |

COPYRIGHT
THIS DRAWING SHALL NOT BE USED FOR MANUFACTURE, PRODUCTION, PROCUREMENT OR BE COPIED WITHOUT THE WRITTEN PERMISSION OF VITERRA.

VITERRA THE AGRICULTURE NETWORK
Level 1, 186 Greenhill Road Parkside SA 5063
Phone; (08) 8304 5000
www.viterra.com.au

# VITERRA COUNTRY STORAGE
## WITERA
## TRAFFIC MANAGEMENT PLAN

| DATE | 04.11.11 | DRN | TMB | PROJ APP | DRAWING No |
|---|---|---|---|---|---|
| SCALE | NTS | JOB No | | | P-WIT-0009 |

VITERRA MAINTENANCE & ENGINEERING SERVICES - Ph: 8304 5000

ISSUE G B1