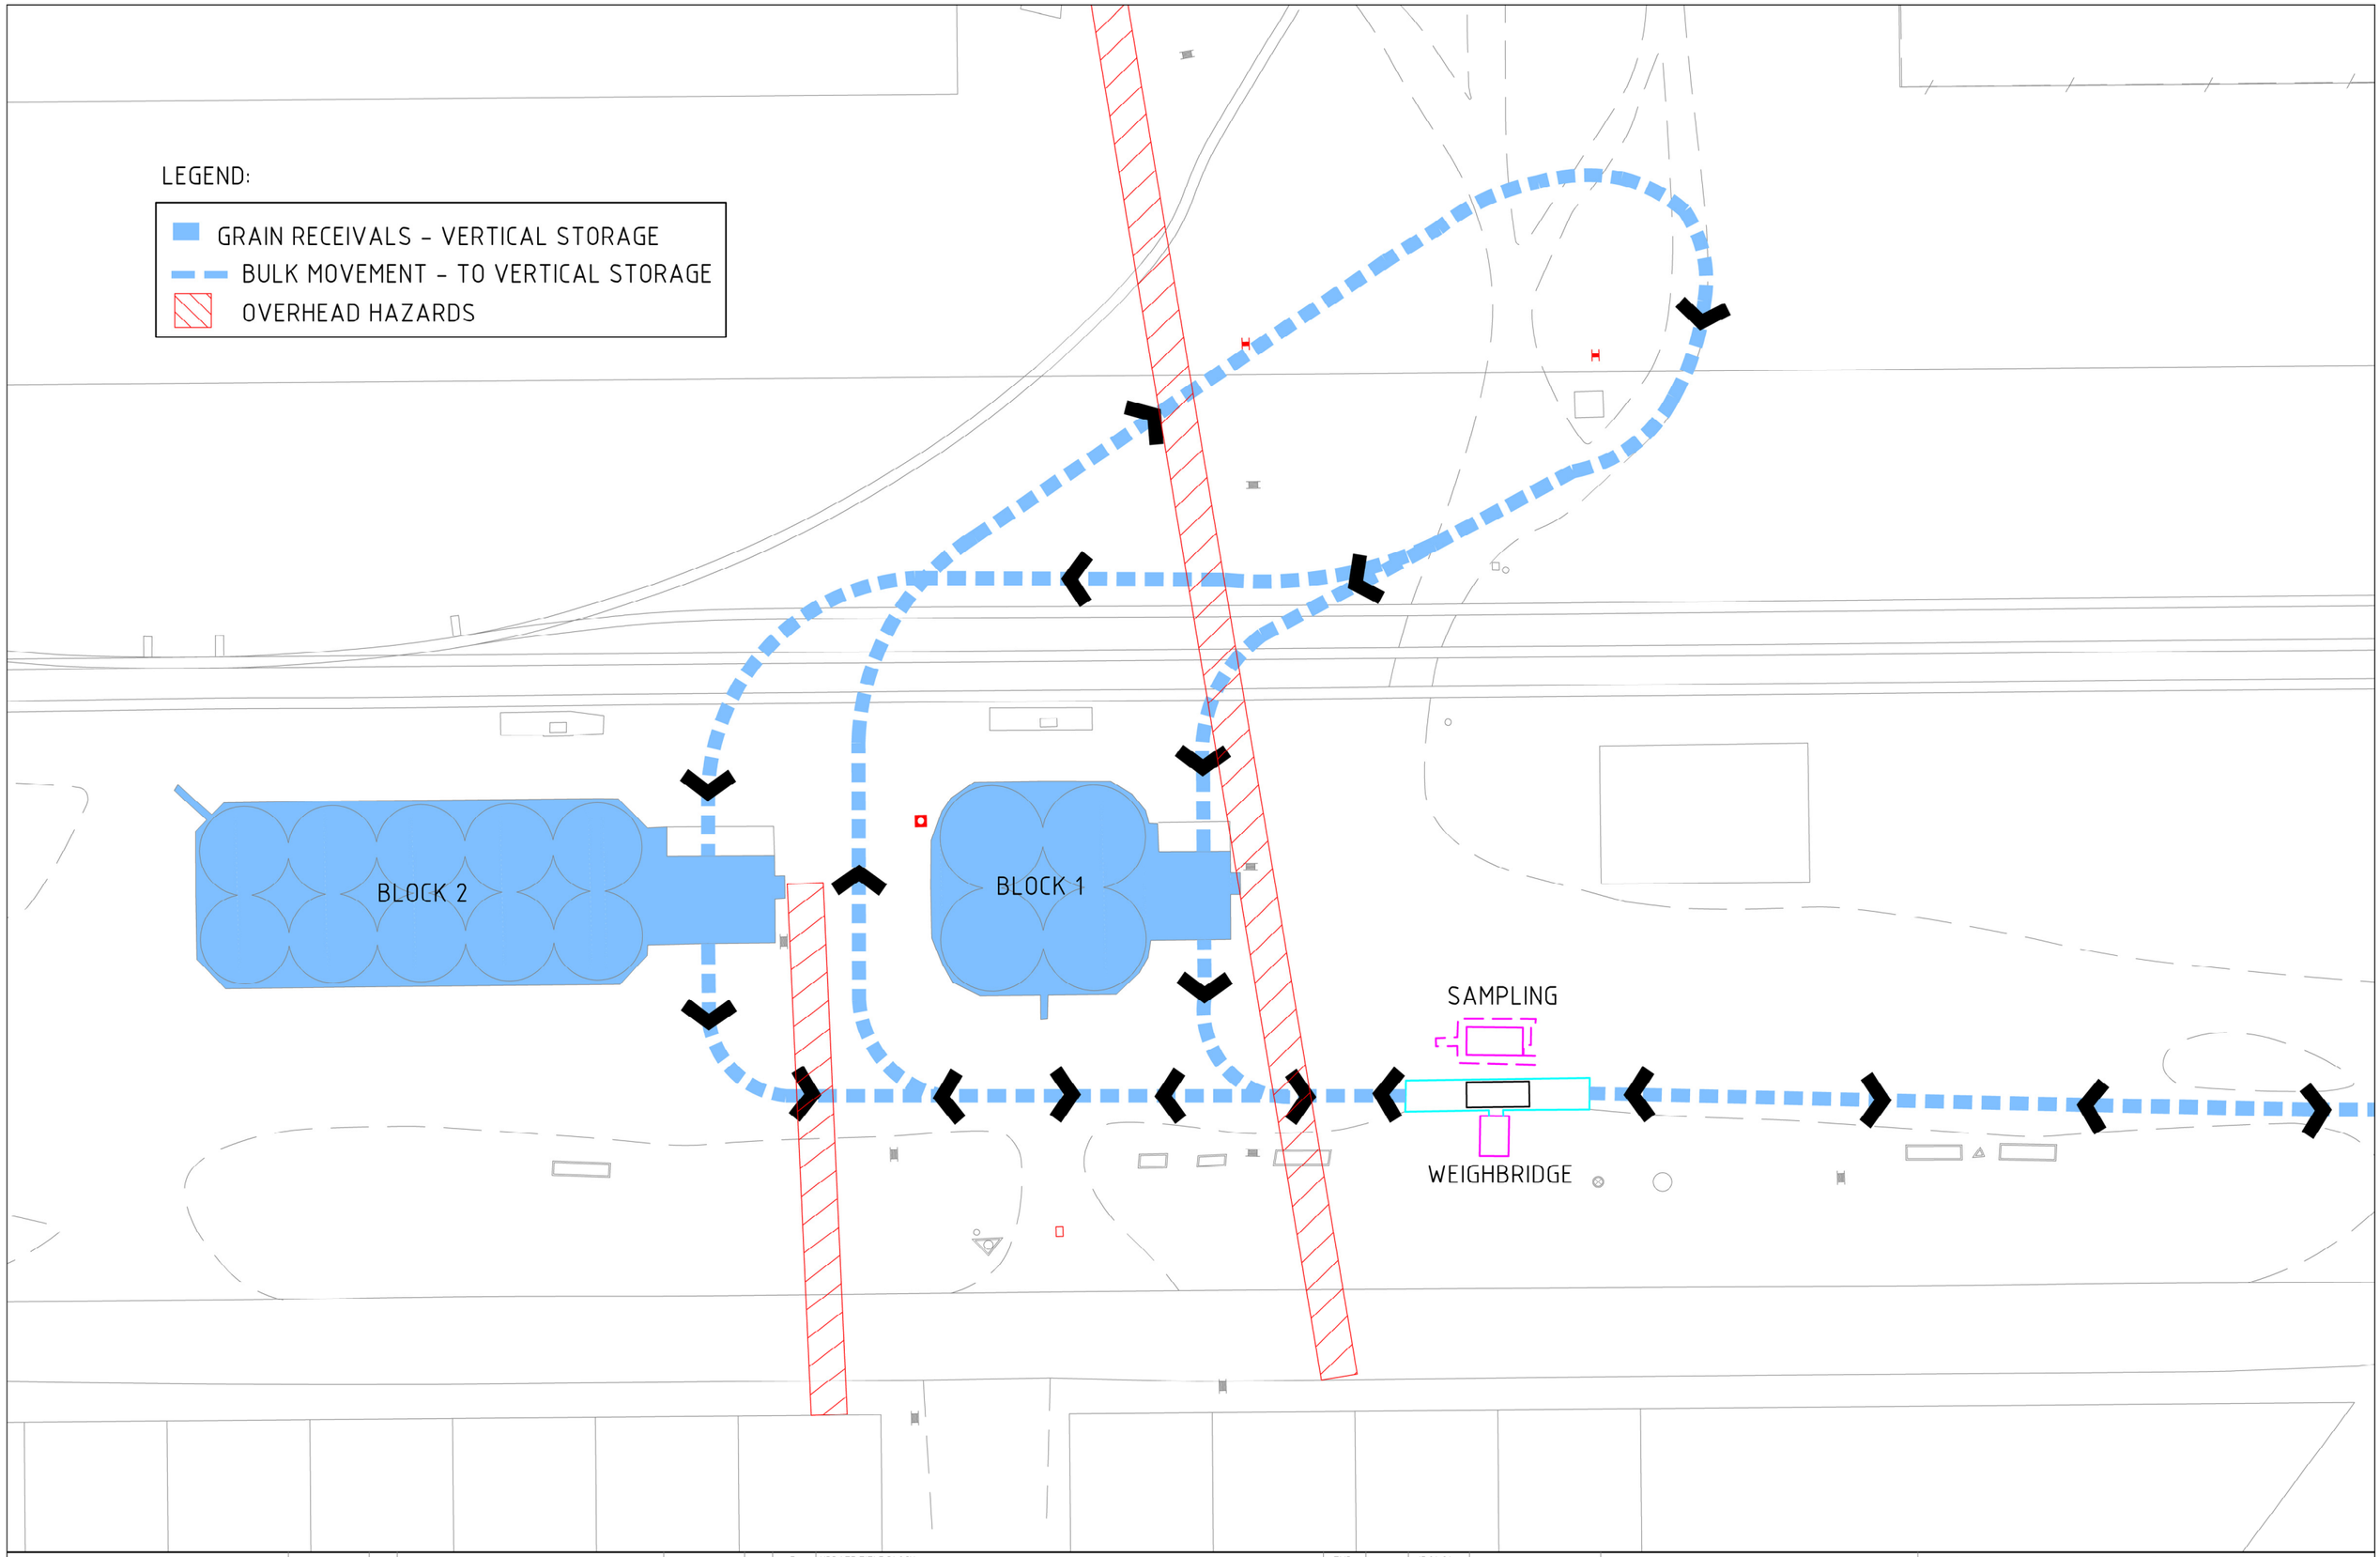


| DRAWING TITLE | DWG. NO | ISSUE | DRAWING TITLE | DWG. NO | ISSUE |
|---|---|---|---|---|---|
| REFERENCE DRAWINGS | | | REFERENCE DRAWINGS | | |

| ISSUE | REVISION | BY | AUTH | DATE |
|---|---|---|---|---|
| F | UPDATE TITLE BLOCK | TMB | | 15.04.21 |
| F | UPDATE TITLE BLOCK | TMB | | 28.08.17 |
| D | TRUCK PATHS MODIFIED | TMB | | 28.10.14 |
| C | OVERHEAD HAZARDS IDENTIFIED | TMB | | 17.10.14 |
| B | TRUCK PATHS MODIFIED | TMB | | 15.10.14 |
| A | SAMPLING OFFICE MOVED TO NEW LOCATION | TMB | | 23.05.14 |

COPYRIGHT
THIS DRAWING SHALL NOT BE USED FOR MANUFACTURE, PRODUCTION, PROCUREMENT OR BE COPIED WITHOUT THE WRITTEN PERMISSION OF VITERRA.

VITERRA THE AGRICULTURE NETWORK
Level 1, 186 Greenhill Road Parkside SA 5063
Phone; (08) 8304 5000
www.viterra.com.au

# VITERRA COUNTRY STORAGE
## YEELANNA SITE
## TRAFFIC MANAGEMENT PLAN

| DATE | 29.07.11 | DRN | TMB | PROJ APP | DRAWING No |
|---|---|---|---|---|---|
| SCALE | NTS | JOB No | | | P-YEE-0001 |

VITERRA MAINTENANCE & ENGINEERING SERVICES - Ph: 8304 5000 | ISSUE F | B1